


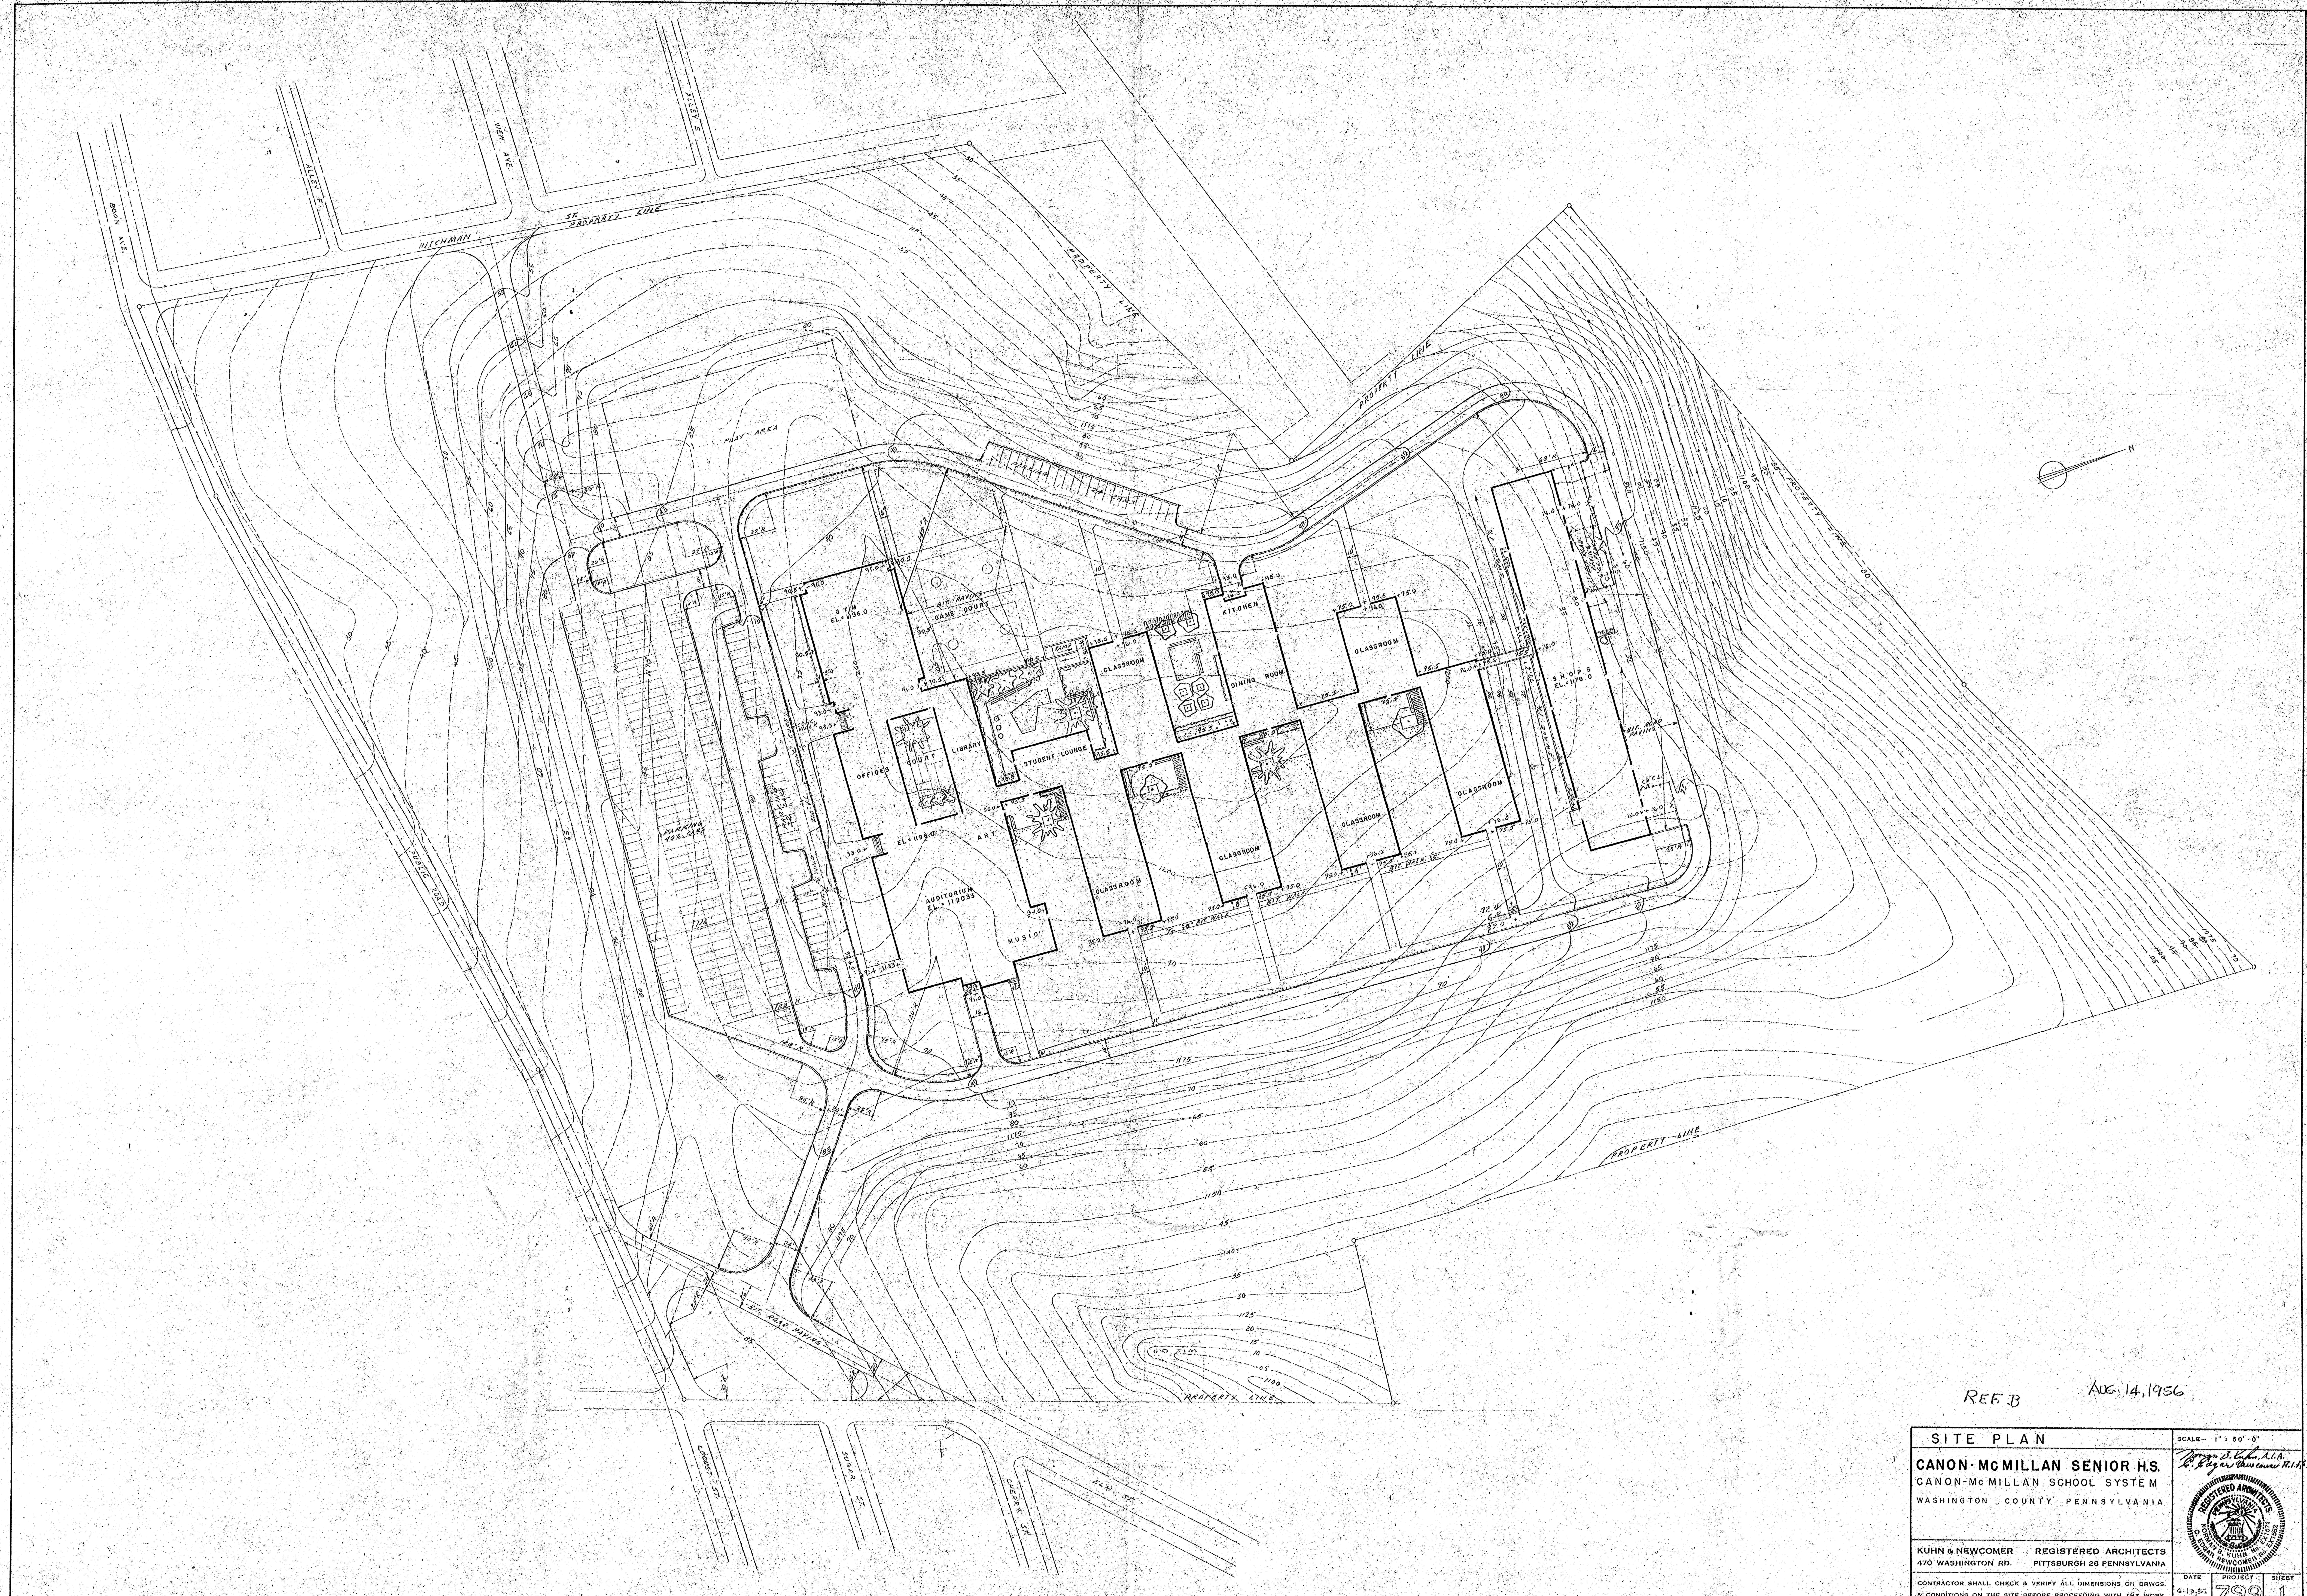

REF B AUG. 14, 1956

SITE PLAN CANON-McMILLAN SENIOR H.S. CANON-McMILLAN SCHOOL SYSTEM WASHINGTON COUNTY PENNSYLVANIA		SCALE - 1" = 50'-0" <i>By: [Signature]</i> REGISTERED ARCHITECTS KUHN & NEWCOMER 470 WASHINGTON RD. PITTSBURGH 28 PENNSYLVANIA
CONTRACTOR SHALL CHECK & VERIFY ALL DIMENSIONS ON DRGWS. & CONDITIONS ON THE SITE BEFORE PROCEEDING WITH THE WORK.		DATE: 8-19-56 PROJECT: 799 SHEET: 1