



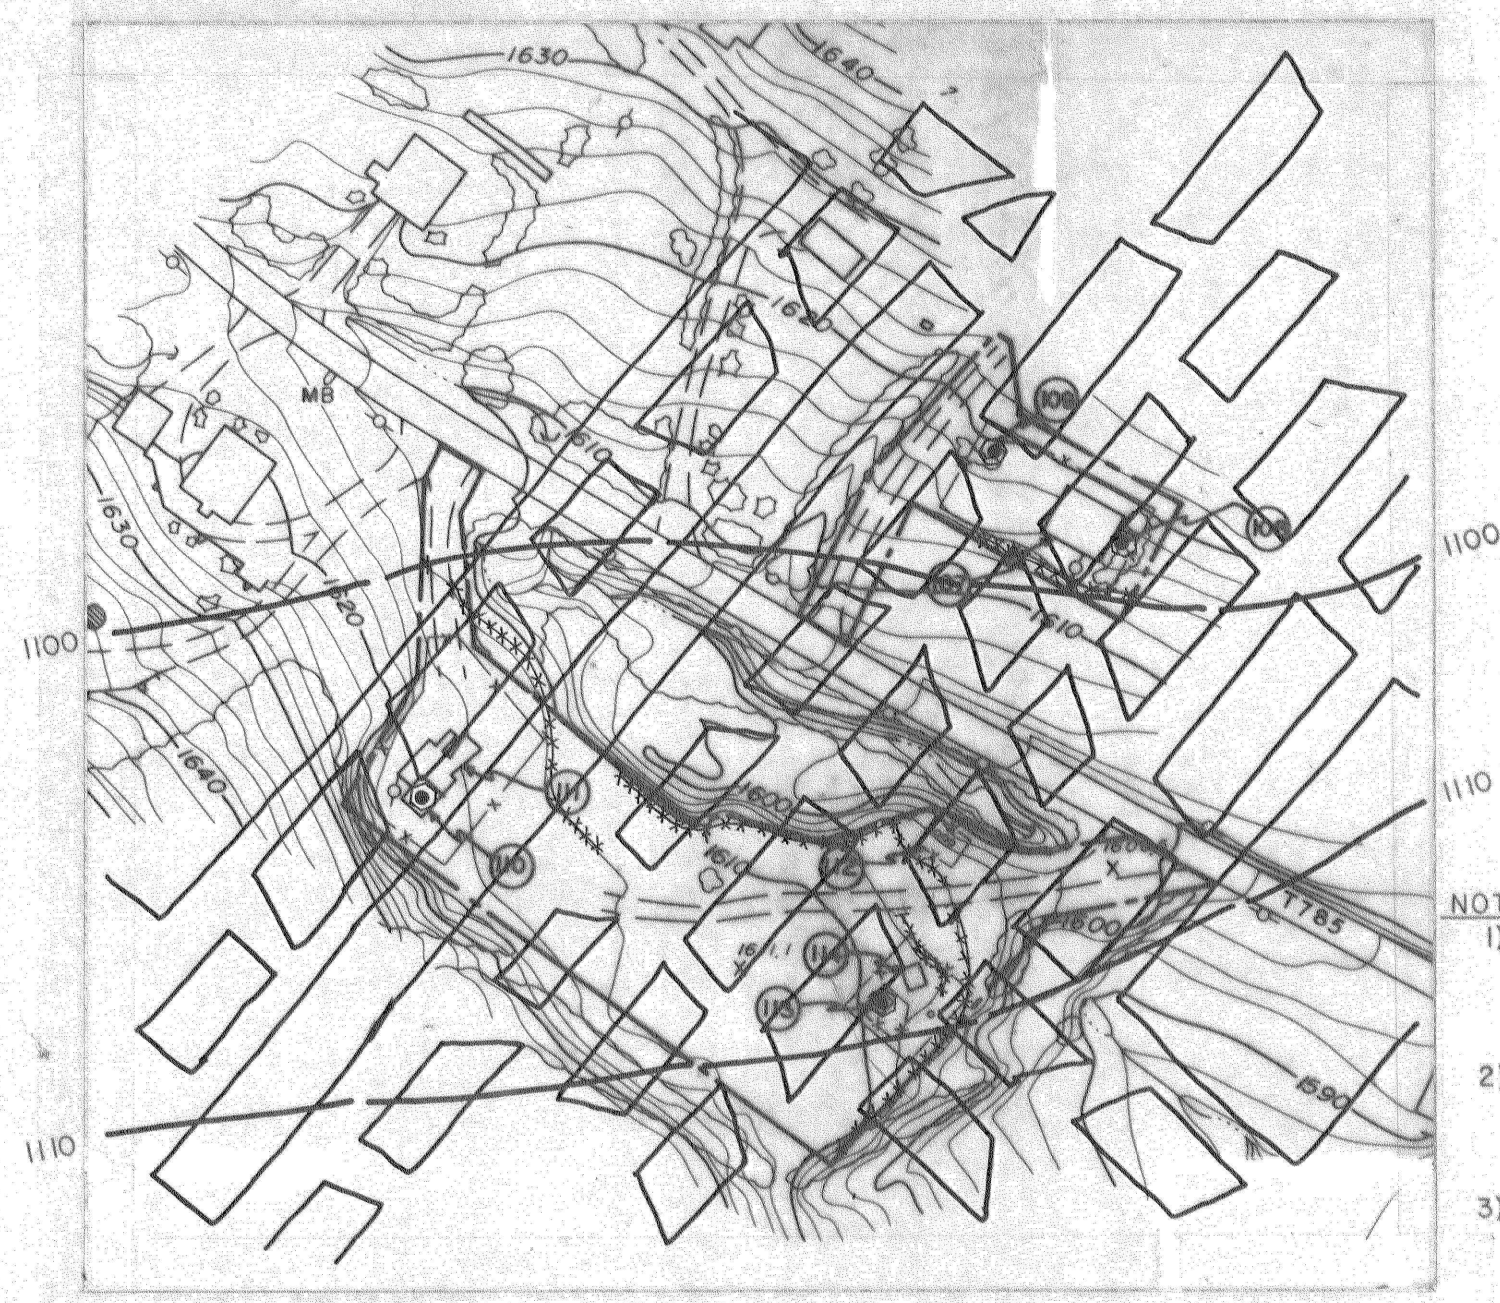


SEAL AREA 17-(SID 113) - WEBER AIRSHAFT
SEAL AREA 21-(SID 109) - NO. 15 POWERHOLE
SEAL AREA 22-(SID 108)-NO. 2 SUBST. POWERHOLE
SEAL AREA 23-(SID 110)-NO. 2 EXHAUST SHAFT


- NOTES:
- 1) SEAL AREA 17:
SEE SHEET NO. 37 FOR REQUIRED
SHAFT SEALING & BACKFILLING
DETAILS.
 - 2) SEAL AREA 23:
SEE SHEET NO. 33 FOR REQUIRED
SHAFT SEALING & BACKFILLING
DETAILS.
 - 3) SEAL AREA 21 & 22:
SEAL AS PER DETAILS, SHEET
NO. 38.

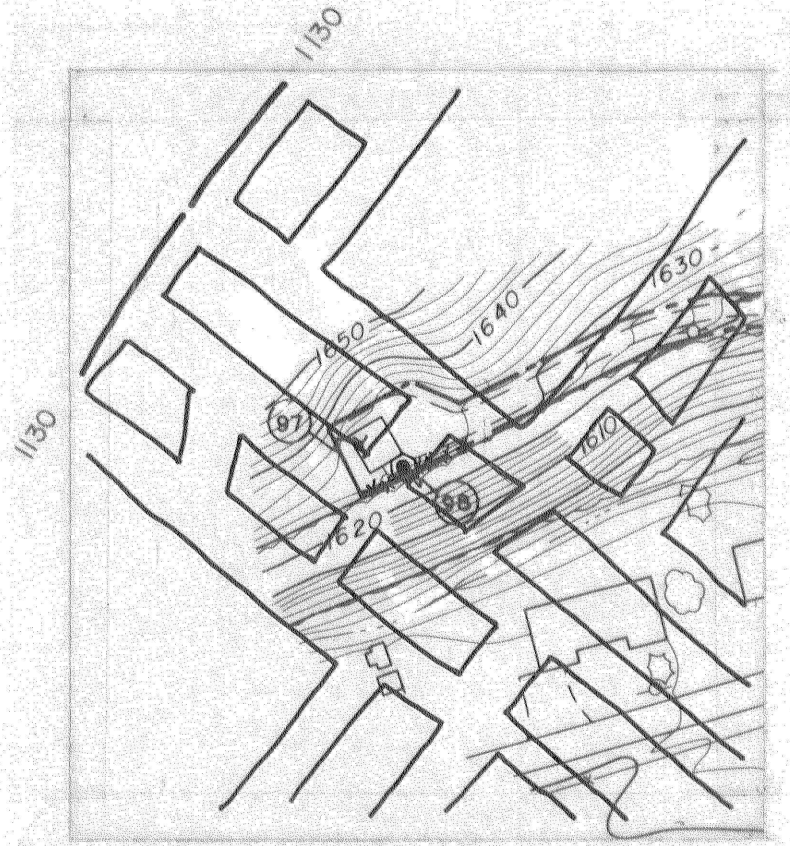


SEAL AREA 24-(SID 98)-NO. 11 POWERHOLE
SEAL AS PER DETAILS, SHEET NO. 38

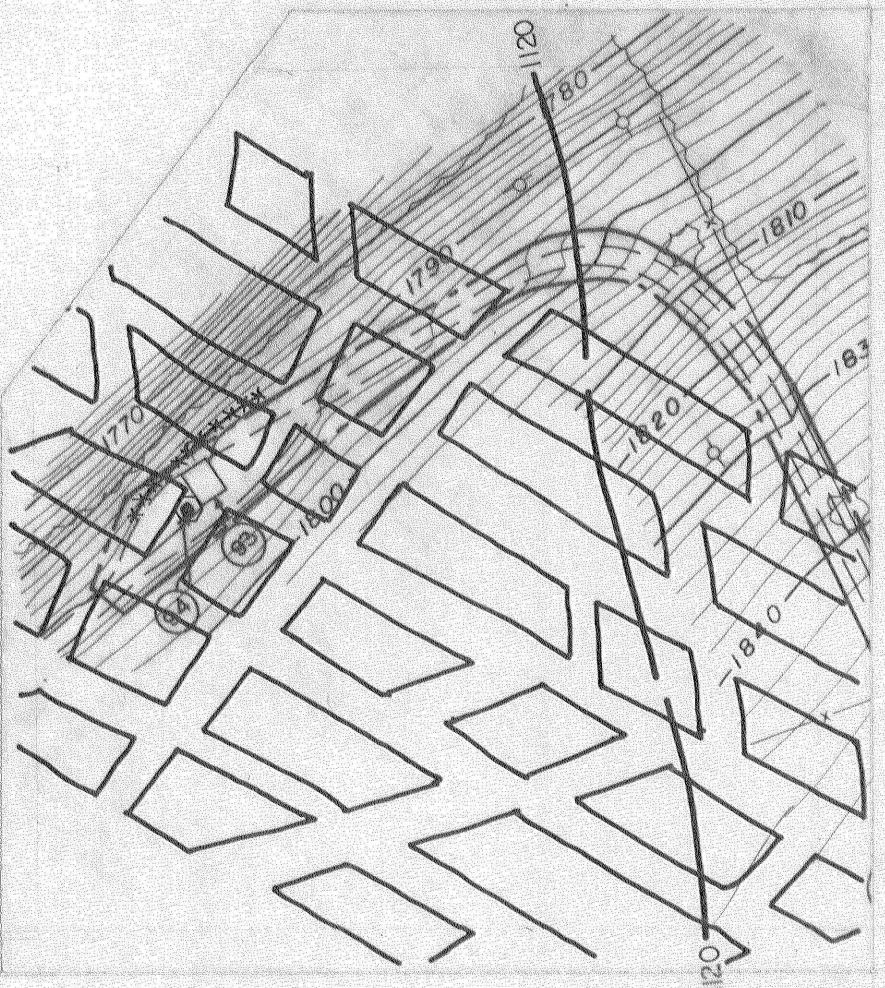


SEAL AREA 20-(SID 94)- NO. 14 POWERHOLE
SEAL AS PER DETAILS, SHEET NO. 38

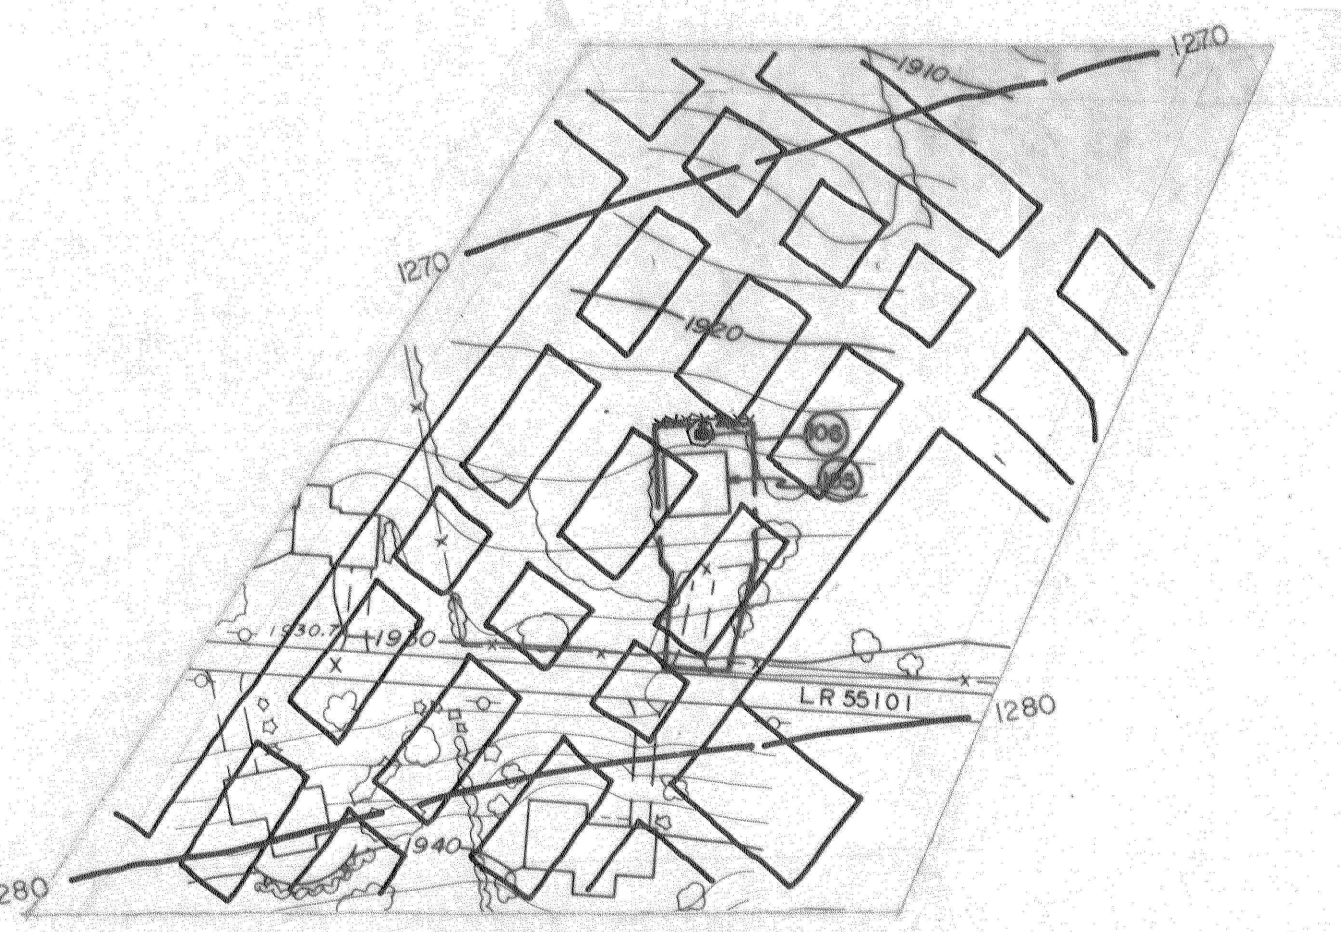


SEAL AREA 30-(SID 106) NO. 3 SUBST. POWERHOLE
SEAL AS PER DETAILS, SHEET NO. 38

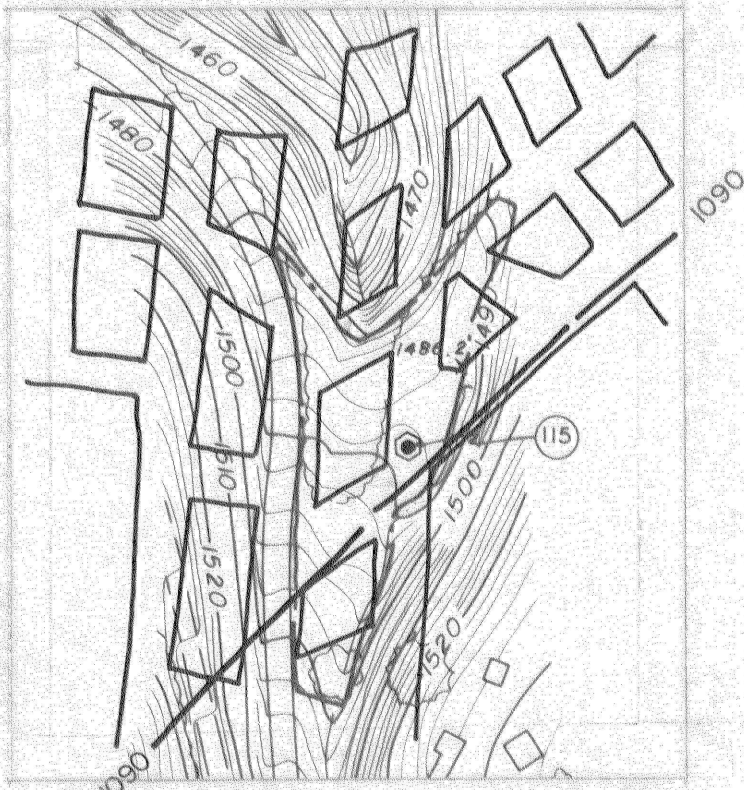

SEAL AREA 18-(SID 115) DRAINHOLE
SEAL AS PER DETAILS, SHEET NO. 38

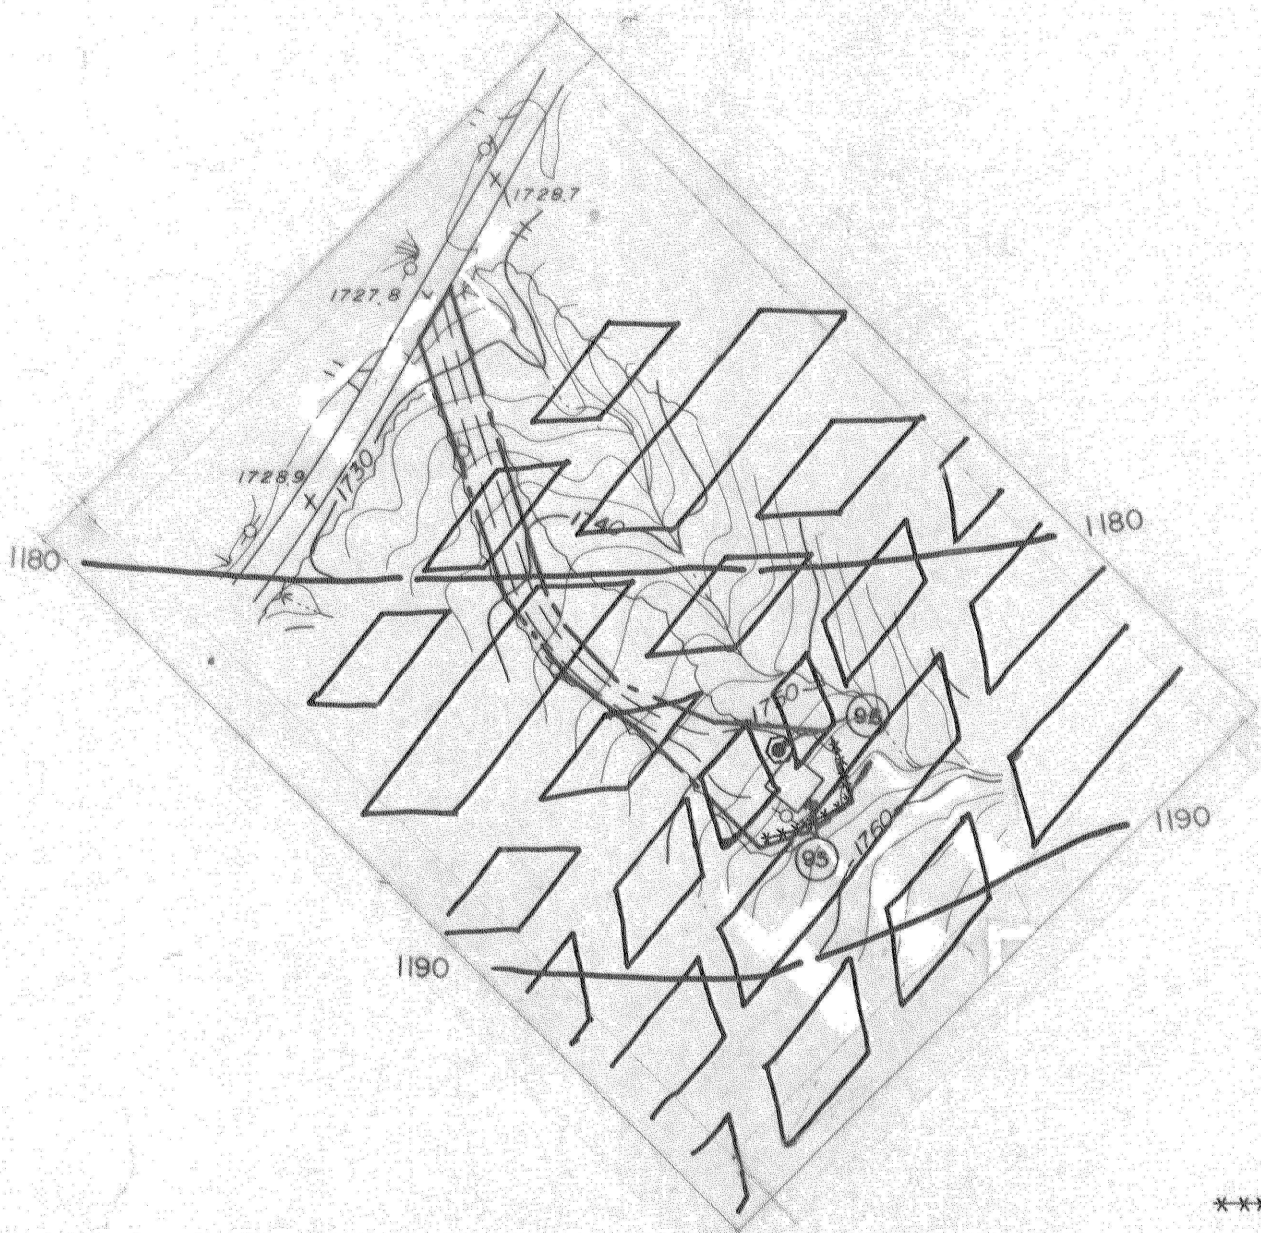

SEAL AREA 25-(SID 96)-NO. 12 POWERHOLE
SEAL AS PER DETAILS, SHEET NO. 38

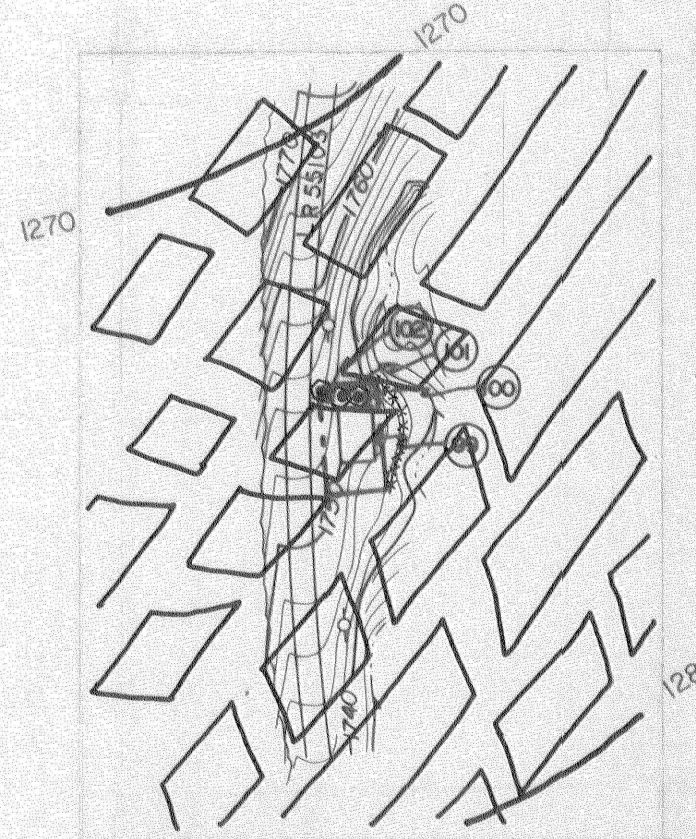


SEAL AREA 26-(SID 101)-NO. 6-A POWERHOLE
SEAL AREA 27-(SID 100)-NO. 6 SUBST. POWERHOLE
SEAL AREA 28-(SID 102)-NO. 6 WATERHOLE
SEAL AS PER DETAILS, SHEET NO. 38

- LEGEND
- ***** SOIL EROSION AND SEDIMENTATION CONTROL
- PROPOSED DIVERSION DITCH

RECEIVED
SEP 29 1989

Dept. of Environmental Resources
McMurray District Office

APPROVED:	REVISIONS	ISSUED	SEAL AREA SITE PLANS	SCALE 1"=100'
			BIRD NO. 2 MINE BIRD COAL COMPANY SITUATE STONY CREEK TOWNSHIP, CAMBRIA CO., PA. CONEMAUGH TWP. SOMERSET CO., PA.	
		JOB 86003	GWIN, DOBSON & FOREMAN, INC. CONSULTING ENGINEERS ALTOONA, PENNSYLVANIA	SHEET NO. 25
		FILE		
			DRAWN BY: BLK CHECKED:	

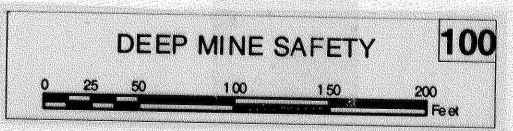

REPRODUCED BY: 100-1-85 JULIAN RAY UNIVERSITY STREET