



REQUIRED LIST									
NO.	NAME	MR.	NO. PCS.	DESCRIPTION	LGTH.	PC. MR.	REMARKS	WT.	



PLAN OF DUAL 9'0" CULVERTS PAGE
SCALE 1"=10'0"

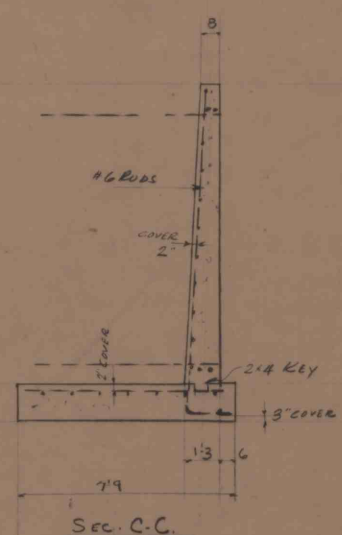

Sec. C-C

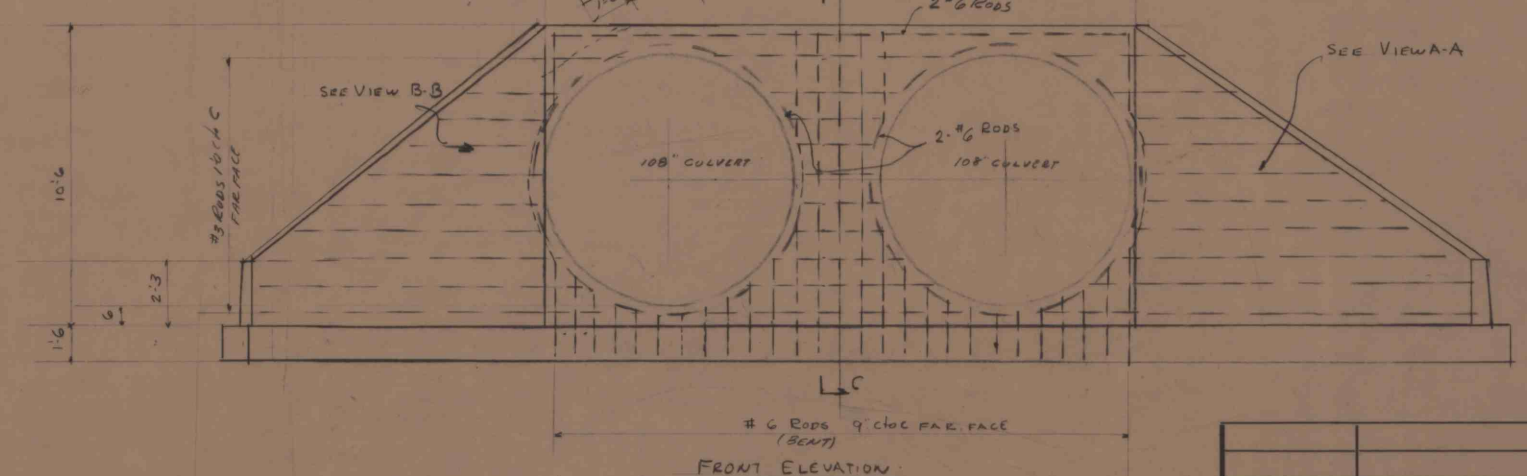

FRONT ELEVATION

NOTES:-
CONCRETE 2500 #4" IN 28 DAYS
MAX 5% SLOPE ASSUMED 12"
ALL CORNERS BEVELED 1" - 45°

APX 333 cu yds CONC.
2100 #12000 FT - #6 REB
800 FT - #3 REB

DWG. NO.		REFERENCE		NO.	DATE BY
				REVISIONS	
CULVERT HEADWALL FOR R.R. STATION 16+37.89 DUAL 9'-0" CULVERT INSTALLATION					
DIVISION <i>CAMBRIDG</i>			MINE NO. <i>CAMBRIDGE SLOPE</i>		
BETHLEHEM MINES CORPORATION					
ENGINEERING DEPARTMENT—JOHNSTOWN, PA.					
DRAWN <i>EME</i>	DATE <i>6-6-62</i>	ORDER NO.			
CHECKED	DATE	SCALE <i>NOTED</i>			
APPROVED	DWG. NO. <i>32J3-263</i>				
DATE					