


Number- 579
 Date- May 22-1915.
 Scale- 1/8" = 1'
 Drawn by P.O.O.


— S. M. Co. —
 Suggested Plan
 for
 Doctor's House —
 Elbow - Pa.

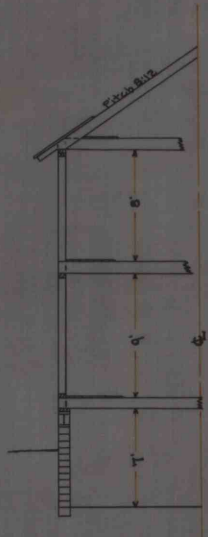


— Section of Framing —




— Front Elev. —

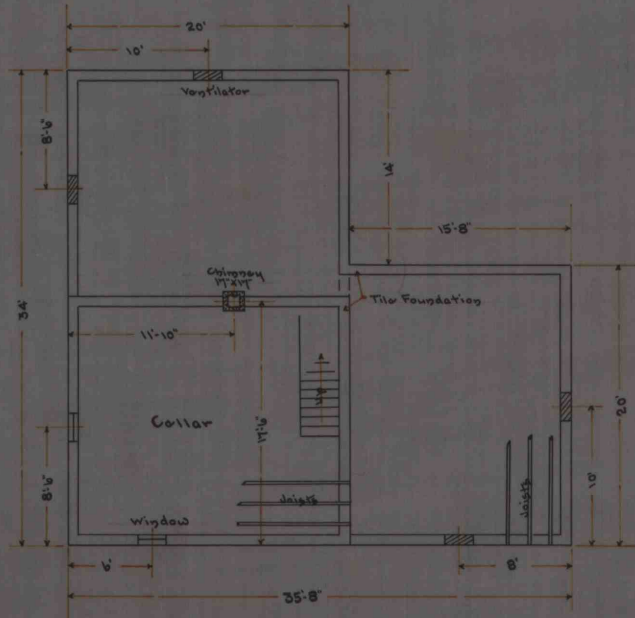

— Foundation Plan —

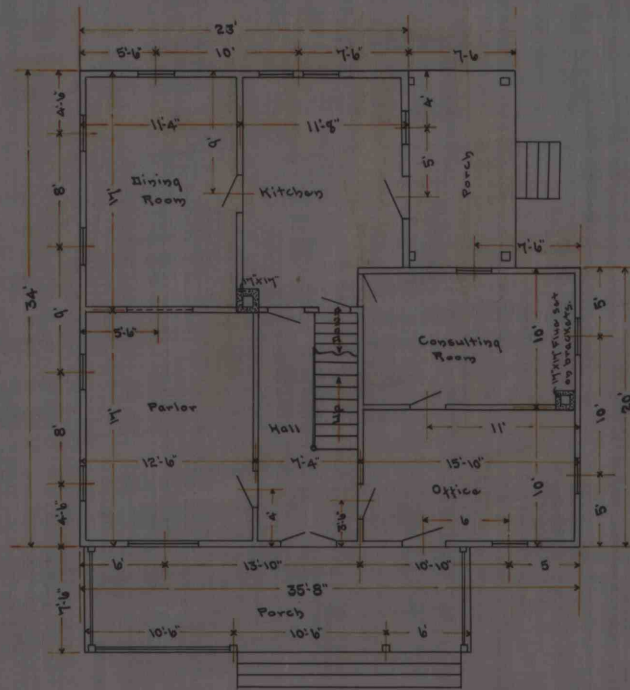

— 1st Floor —

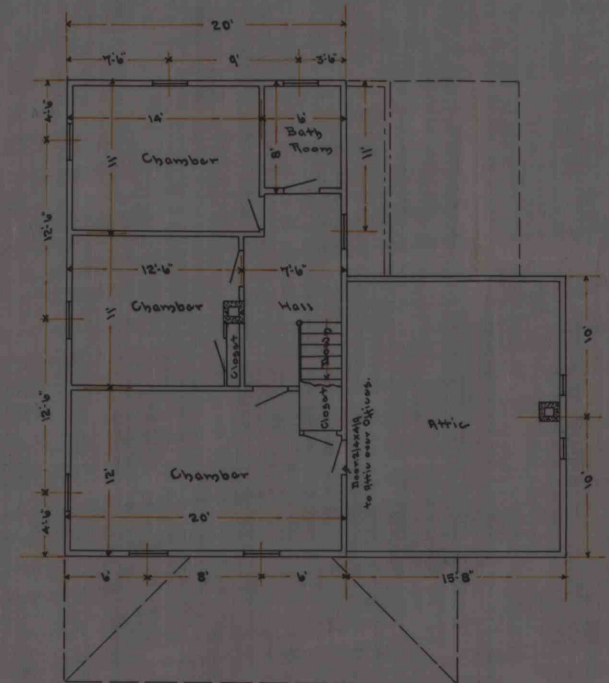

— 2nd Floor —

EMAP 64/4856