


PLEASE NOTE:

These plans are approved subject to full compliance with all provisions of the Fire and Panic Act No. 299 of 1927 and all amendments thereto and the Rules and Regulations promulgated under the authority of this act affecting such building. The approval also covers the stamp on back of drawings. This approval does not cover details of construction nor any device or equipment unless indicated by the Buildings Division of the Bureau of Occupational and Industrial Safety. Detailed specifications shall be furnished on request. Drawings may not be changed without approval of the Buildings Division.

All drawings must be produced upon demand of an authorized representative of the Department of Labor and Industry.

File No. MA-184494Fee No. 378/226-2-81
DATE OF APPROVAL

DEPARTMENT MUST BE NOTIFIED WHEN CONSTRUCTION IS COMPLETED, AND PREMISES MUST NOT BE OCCUPIED WITHOUT DEPARTMENTAL USE AND OCCUPANCY PERMIT, SUBJECT TO PENALTIES AND PROSECUTIONS UNDER THE ACT OF APRIL 27, 1927, P. L. 465 AS AMENDED.

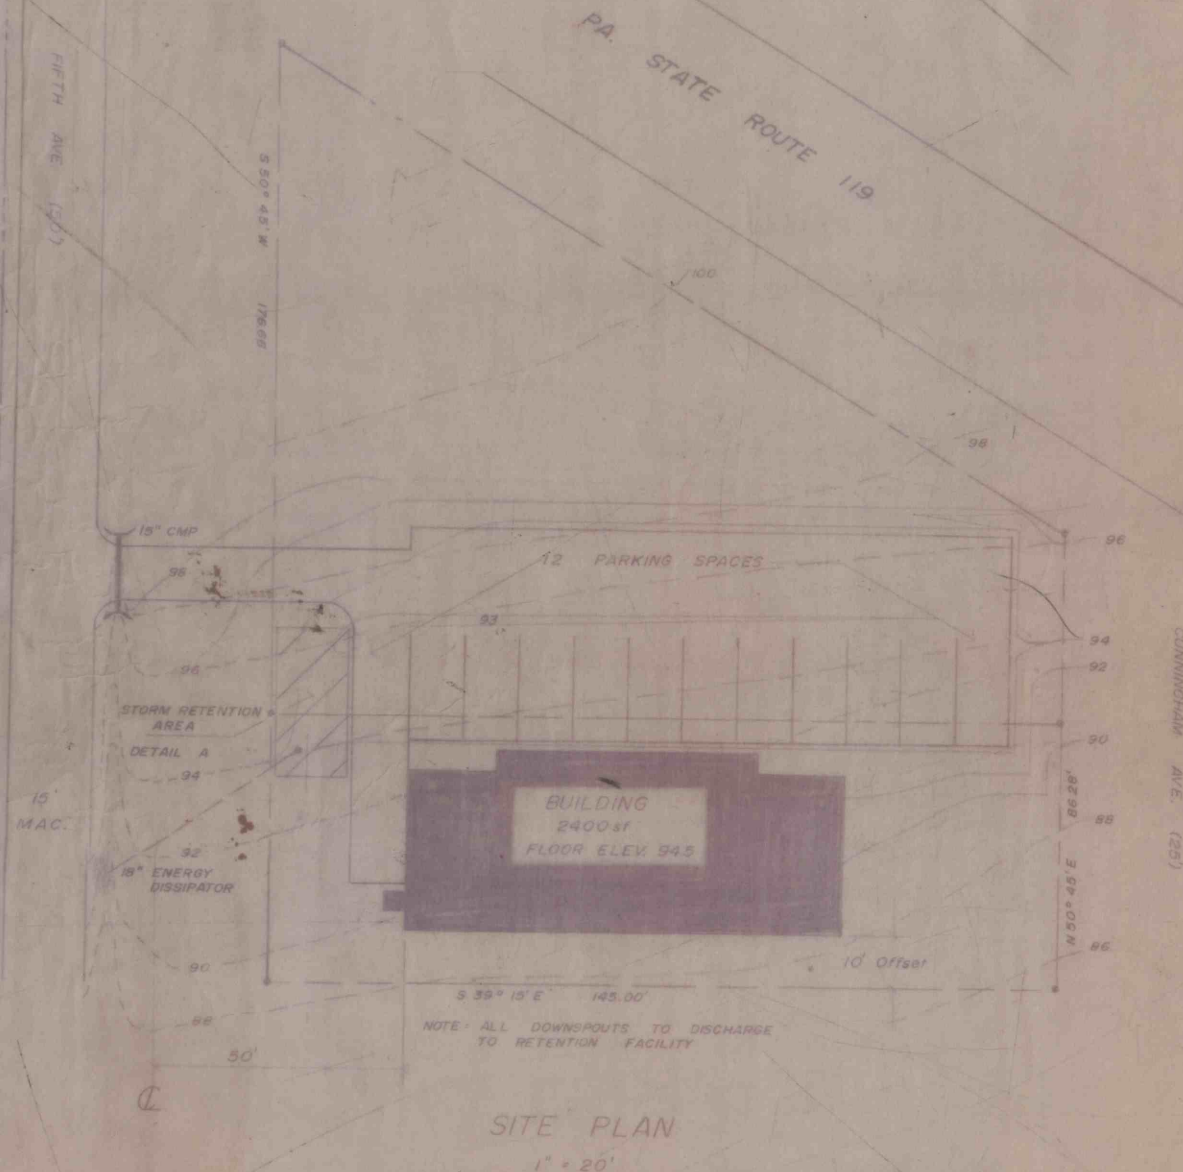

BOUNDARY SURVEY BY
REGIS SMELKO R.S.

LEGEND

PTY LINE

EXIST. CONT

PROP. CONT

ASSUMED DATUM



STORAGE REQD 712 CF
PROVIDED 864 CF

SEC B-B

SEC A-A

DETAIL A
SCALE: 1" = 5'

NO.	DATE	REVISION	BY
SITE PLAN SADLER BUILDING ROY B. TOMB P.E. Box 226 BLACK LICK, PA 15716 Phone 248-7268			
PROJECTED DATE: 1" x 20" DATE: 4/30/81 DRAWN BY: RBT CHECKED BY:			DRAWING NO.
1 OF 3 SHEETS			