




EAST ELEVATION

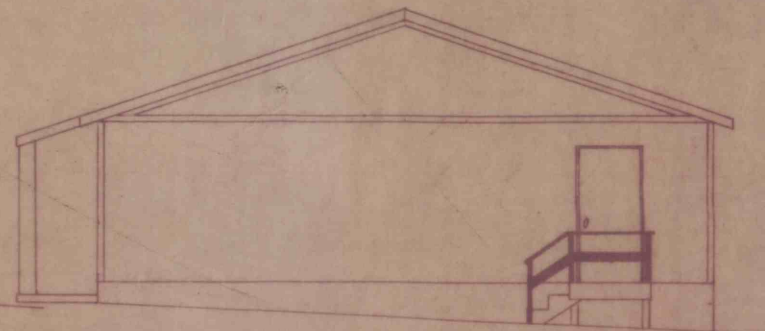

NORTH ELEVATION

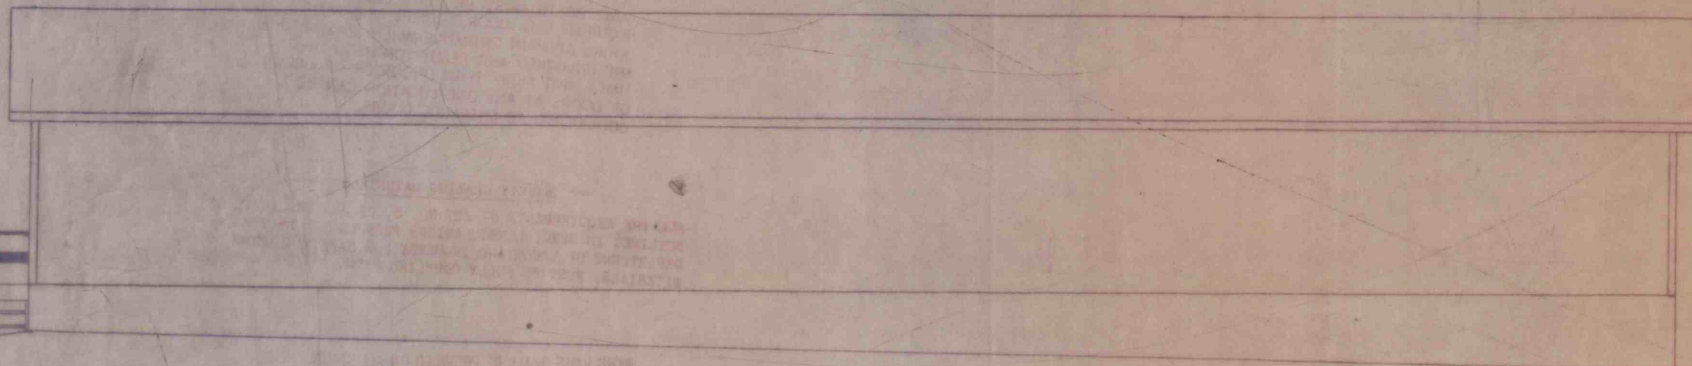

WEST ELEVATION

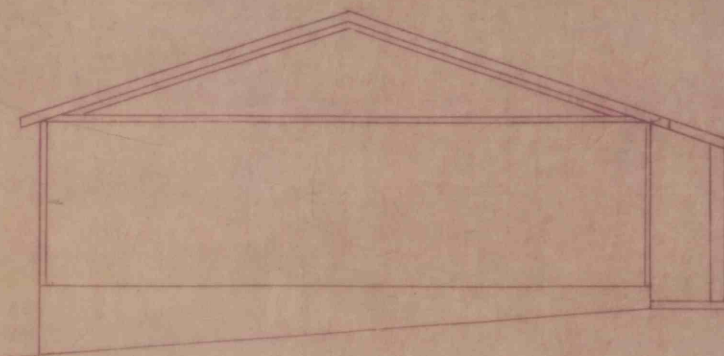

SOUTH ELEVATION

ELEVATIONS
SCALE - 3/16" = 1' - 0"

