



REVISIONS

NOTES

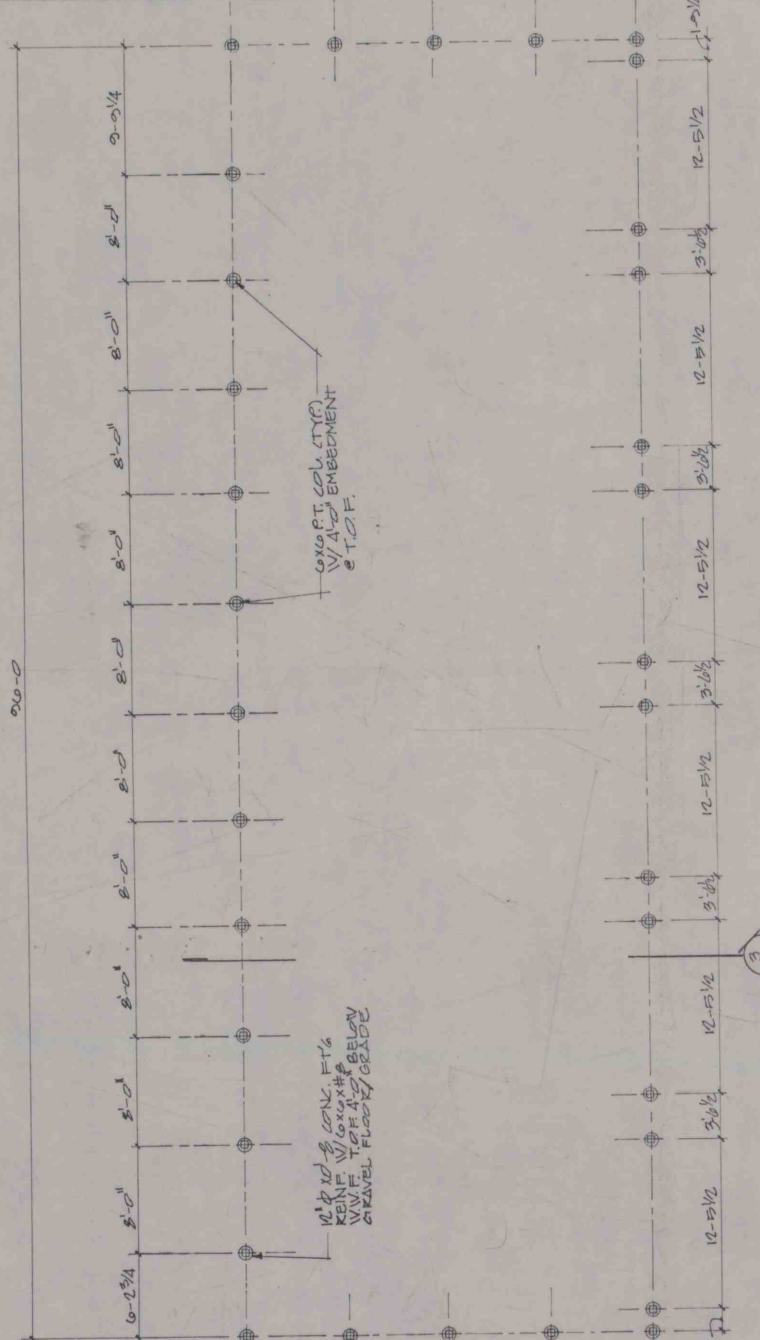

WOOD FRAME STORAGE BLDG - FOUNDATION PLAN

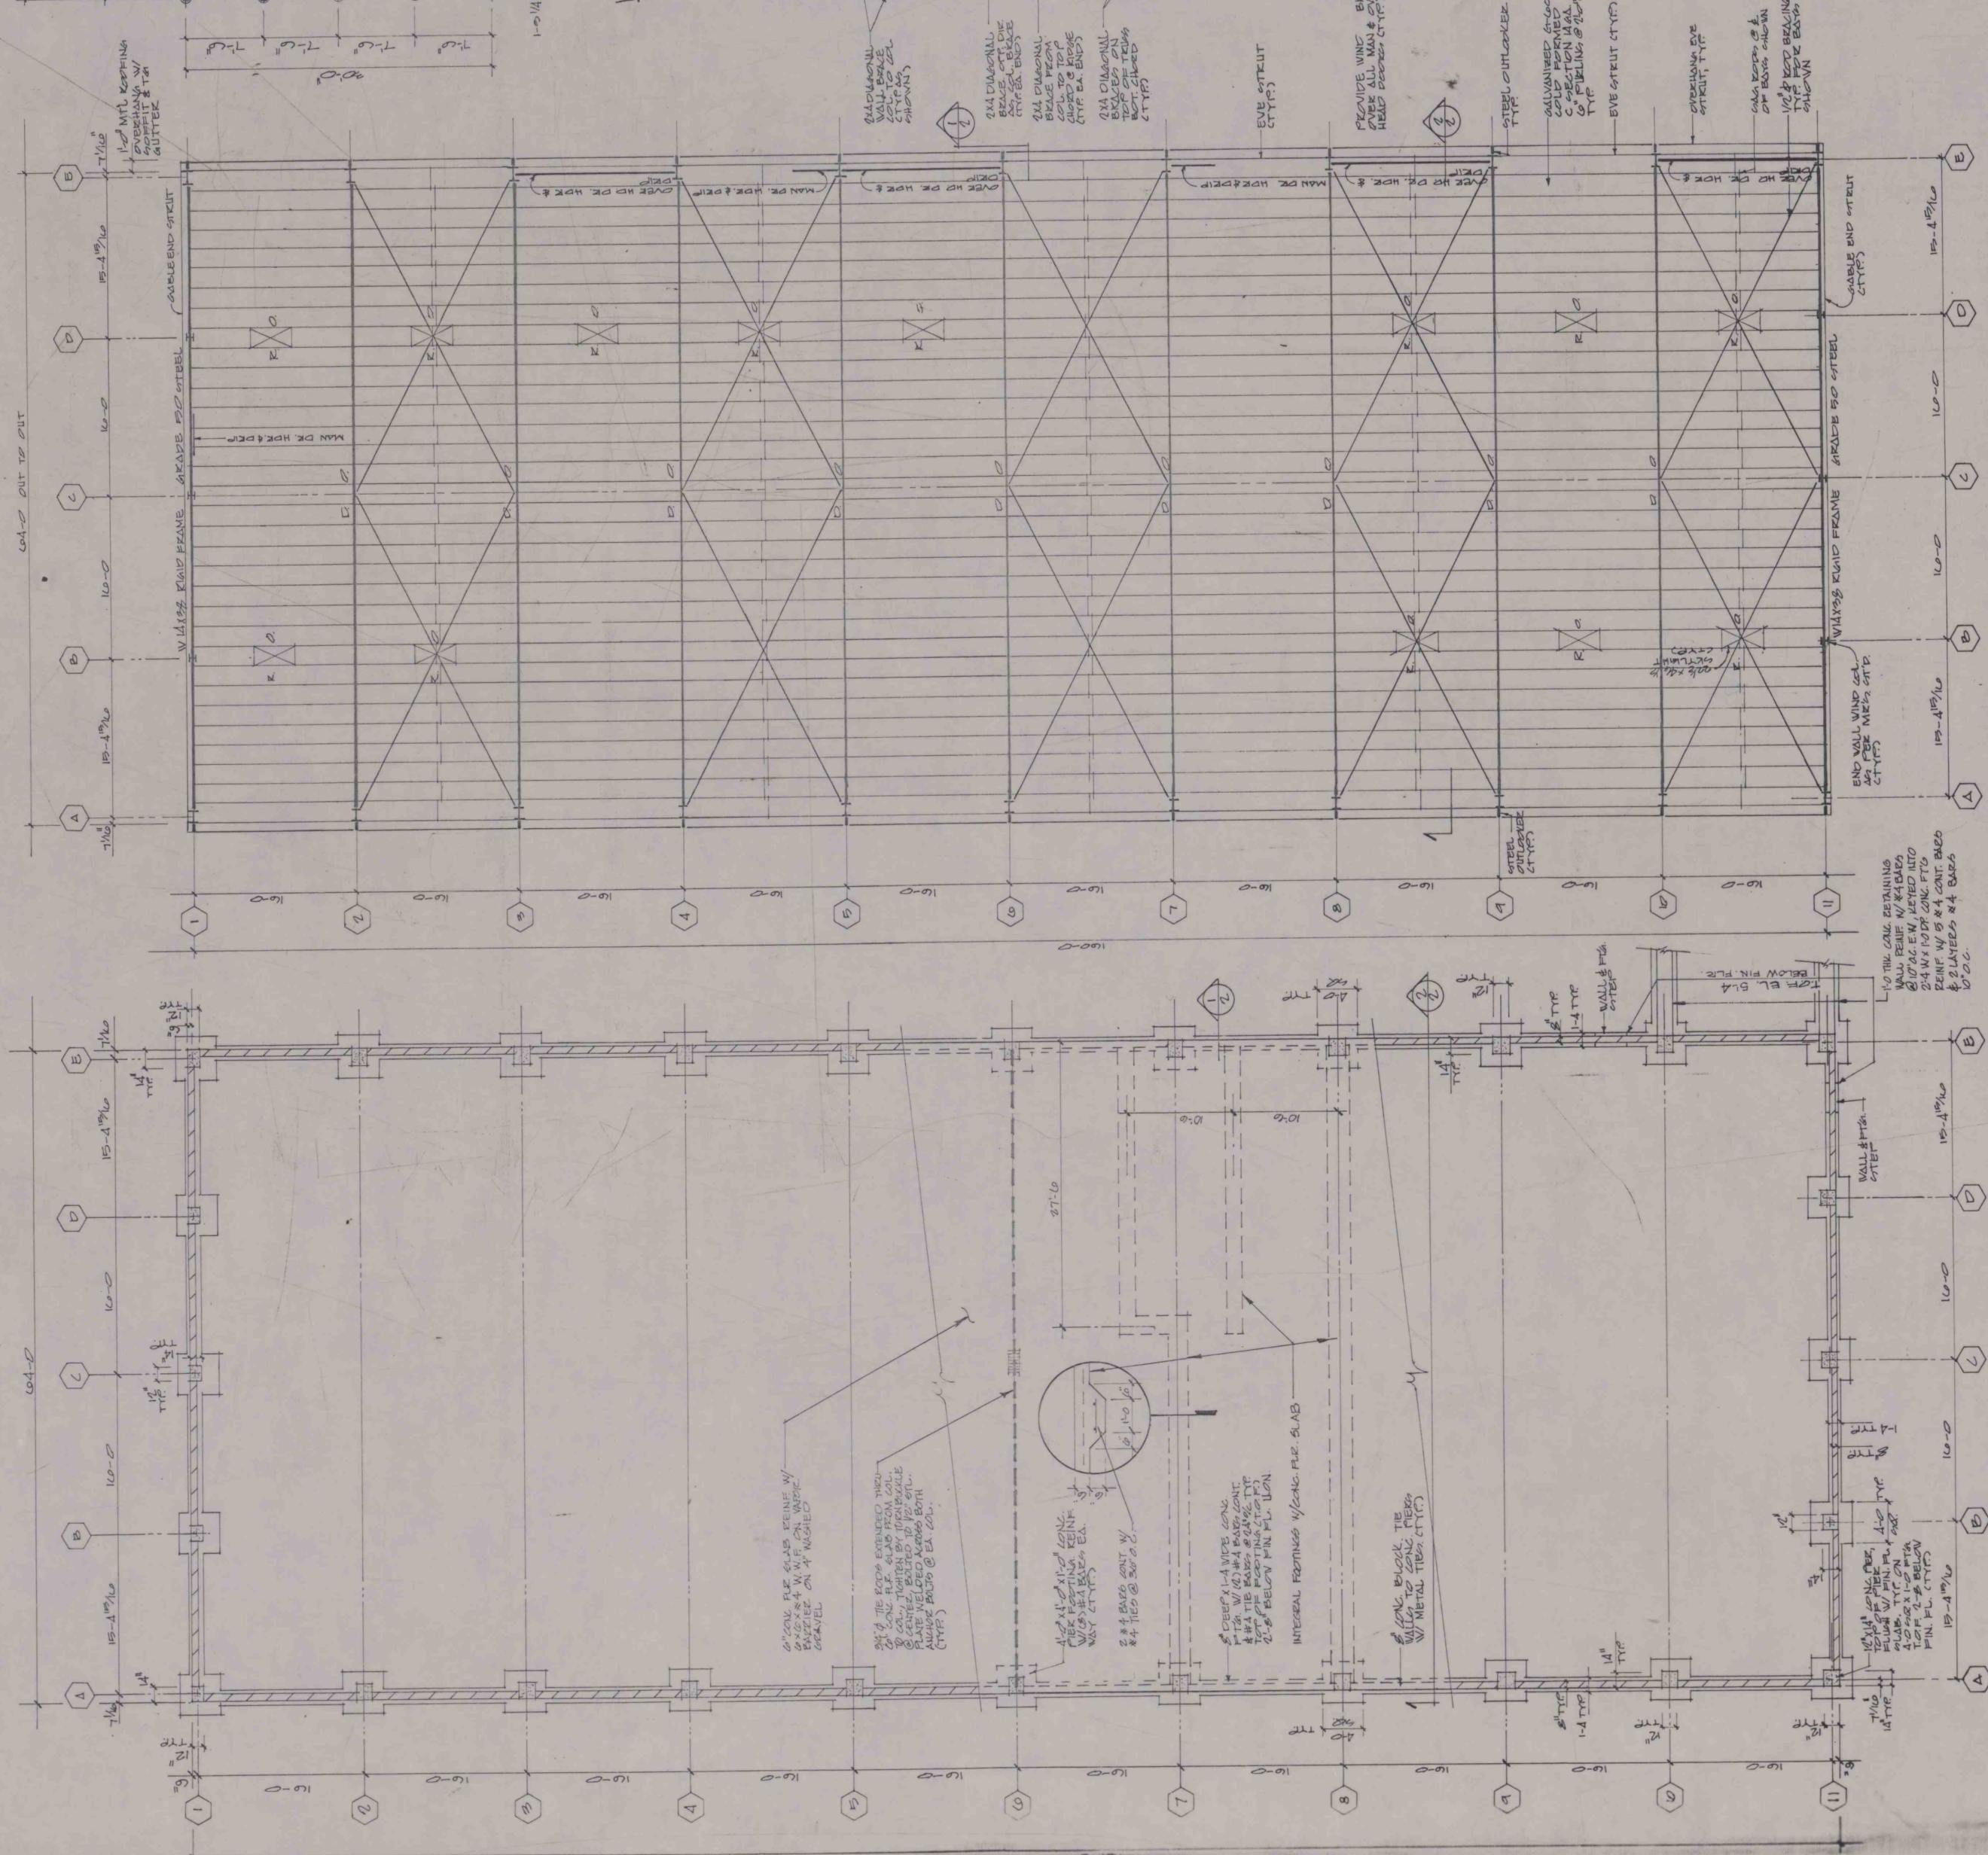


FOUNDATION PLAN - PREENGINEERED STEEL BUILDING

SCALE: 1/8" = 1'-0"

ROOF FRAMING PLAN - PREENGINEERED STEEL BUILDING

SCALE: 1/8" = 1'-0"

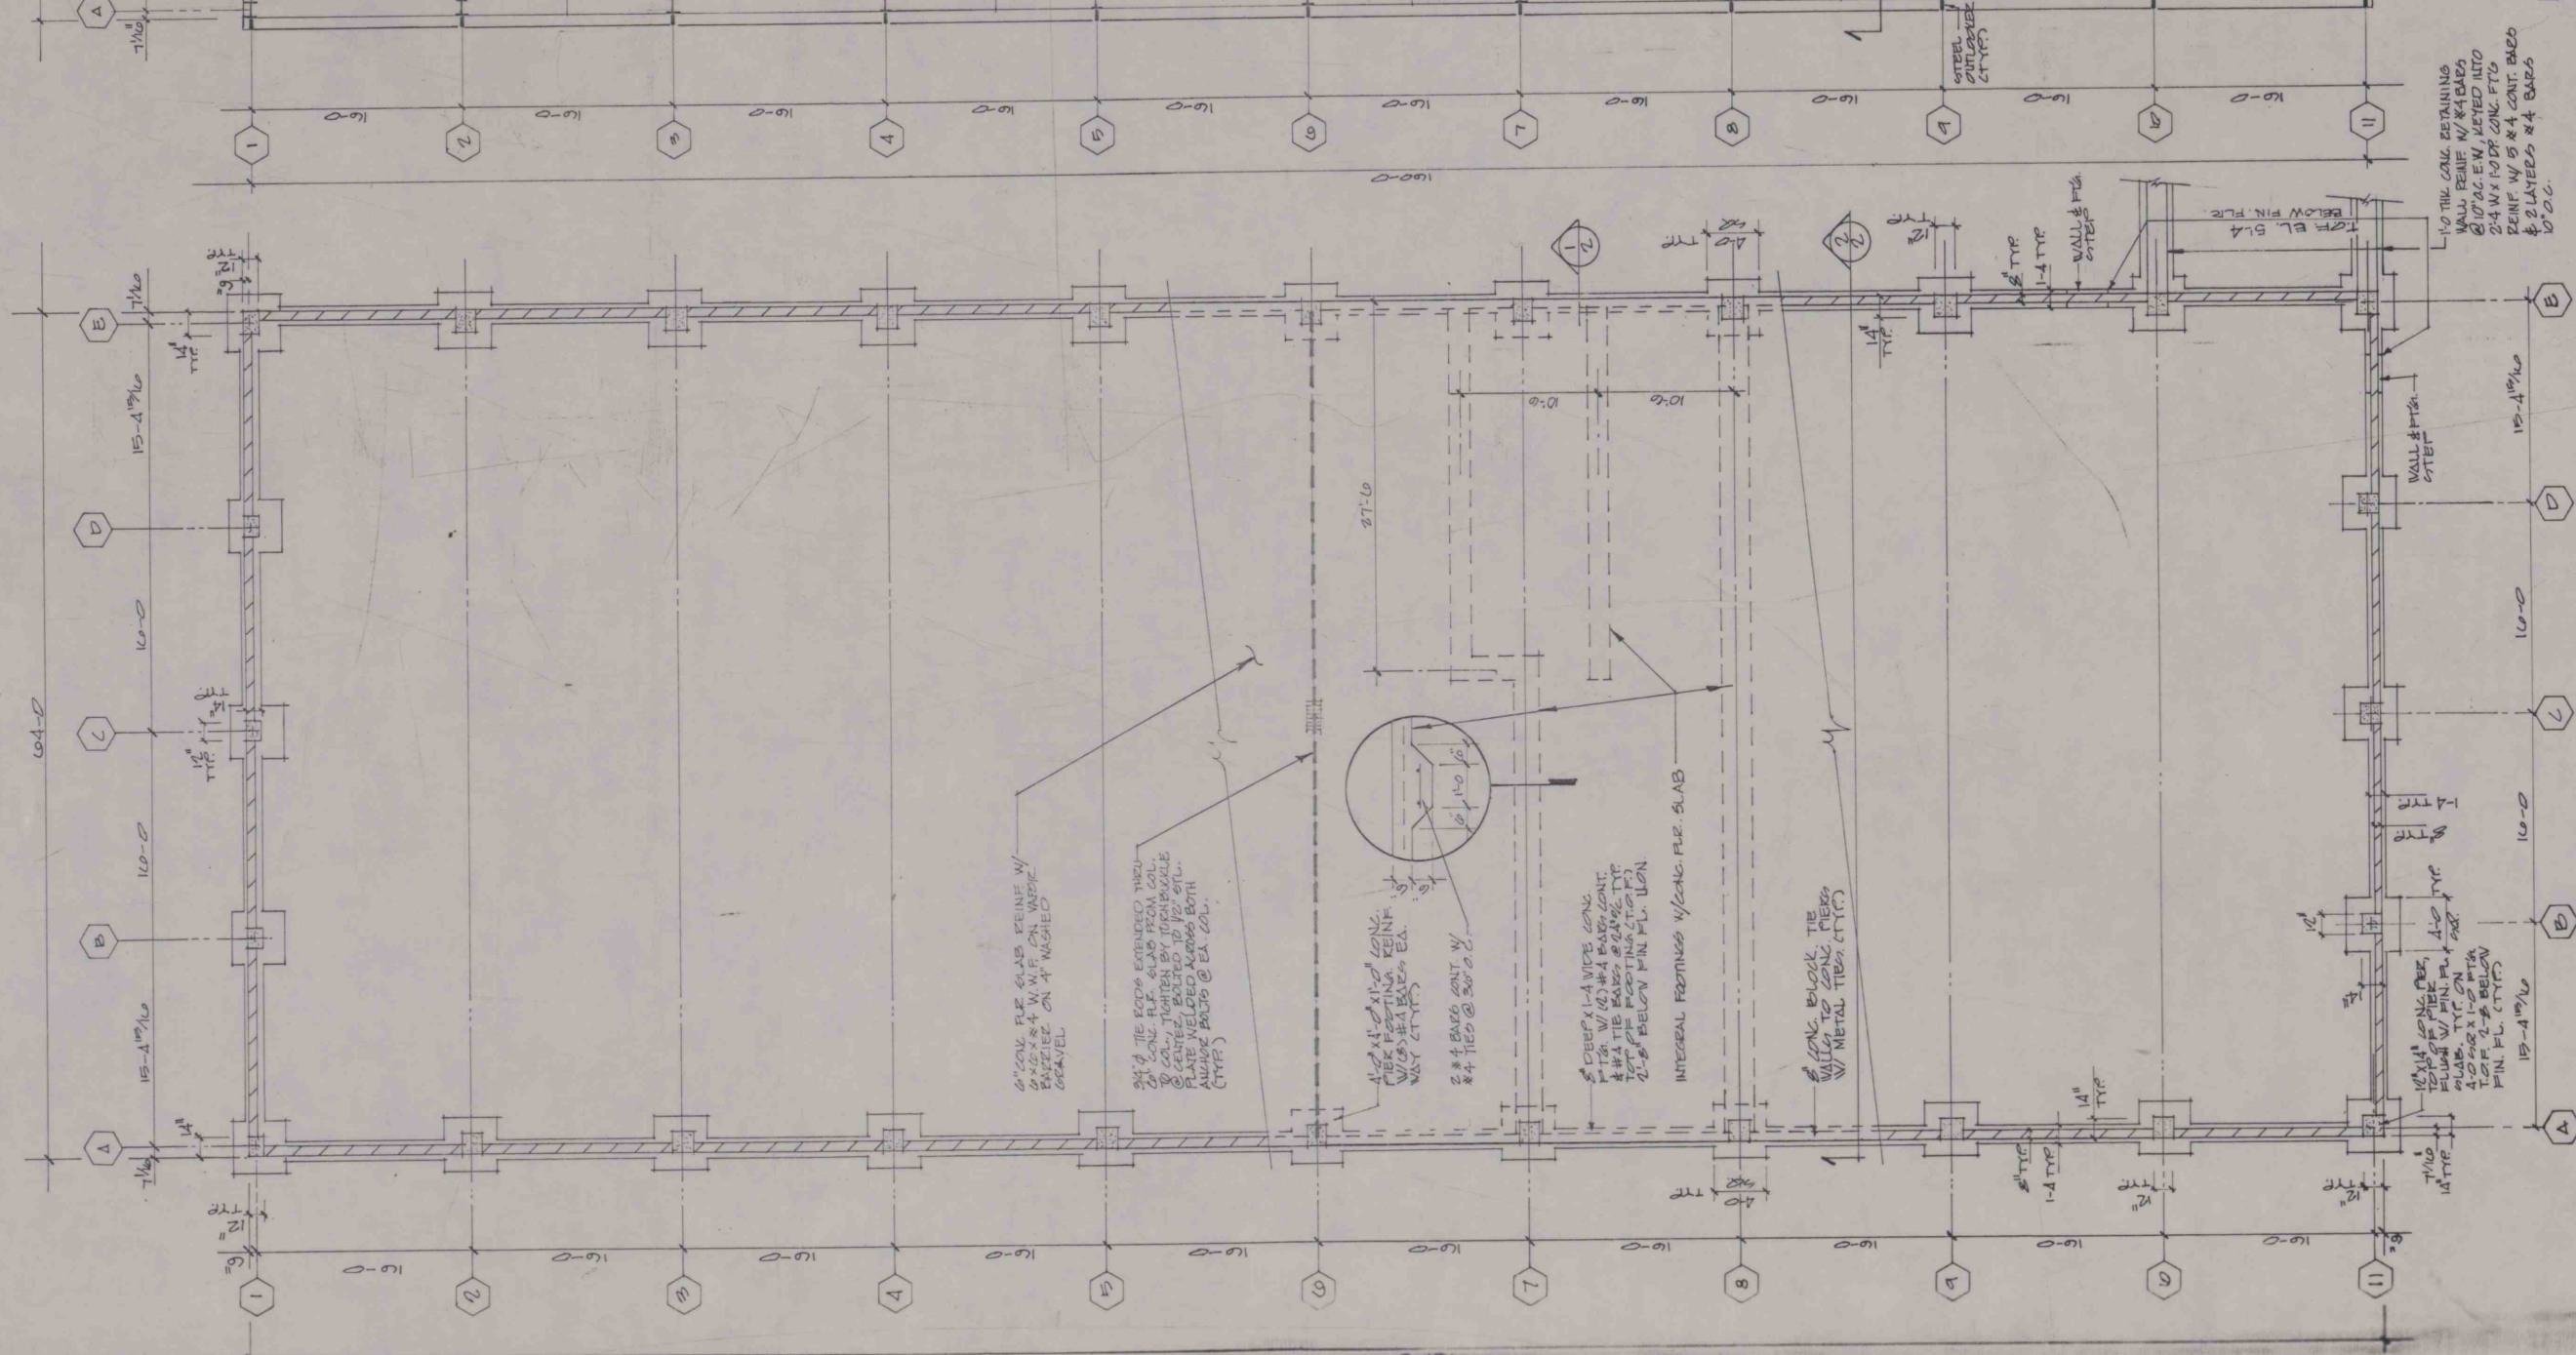

WOOD FRAME STORAGE BLDG - ROOF FRAMING PLAN

ROOF TRUSS DESIGN CRITERIA			
LL TRUSS CHORD	30 PSF		
PL TRUSS CHORD	5 PSF		
LL TRUSS CHORD	0 PSF		
PL TRUSS CHORD	10 PSF		
TOTAL		45 PSF	

GENERAL STEEL FRAMING NOTES:

1. An attempt has been made to locate all necessary steel framing on plans. However, it shall be the responsibility of the contractor to provide the following permanent bracing: a. Provide permanent bracing at intervals shown on the plans. b. Provide permanent bracing at intervals shown on the plans. c. Provide permanent bracing at intervals shown on the plans. d. Provide permanent bracing at intervals shown on the plans.

GENERAL FOUNDATION NOTES:

1. All footings shall rest on solid undisturbed earth.
2. All horizontal reinforcing bars shall lap 24" in the middle of the footing.
3. Concrete protection for reinforcing steel: a. 2" for exterior walls and footings. b. 1 1/2" for interior walls and footings.
4. Extend footing reinforcing bars into the footing a minimum of 12" above the footing.
5. T.O.F. denotes top of footing.
6. T.O.F. denotes top of wall (concrete).
7. Location of concrete construction and control joints shall be approved by Architect.

WOOD TRUSS NOTES:

1. After installing continuous lateral bracing as required by truss design, contractor shall provide the following permanent bracing: a. Provide permanent bracing at intervals shown on the plans. b. Provide permanent bracing at intervals shown on the plans. c. Provide permanent bracing at intervals shown on the plans. d. Provide permanent bracing at intervals shown on the plans.

ARCHITECTS
SDR
ENGINEERS

40 SHIRAZO AVE. SHARON, PA 16146 • (412) 981-8820
210 CHESTNUT ST. MEADVILLE, PA 16335 • (814) 336-3101



NOT FOR CONSTRUCTION

MAINTENANCE & STORAGE BUILDINGS

FOR
MARION CENTER AREA
SCHOOL DISTRICT

MARION CENTER, INDIANA CO., PA.

FOUNDATION & ROOF
FRAMING PLANS FOR
WD & STL FRM BLDGS