



**Borton
Lawson**
ENGINEERING
ARCHITECTURE
www.borton-lawson.com

Northeast Pennsylvania


613 Baltimore Drive
Suite 300
Wilkes-Barre, PA. 18702-7903

Voice: 570-821-1999
Fax: 570-821-1990



Lehigh Valley

3893 Adler Place
Suite 100
Bethlehem, PA. 18017

Voice: 484-821-0470
Fax: 484-821-0474

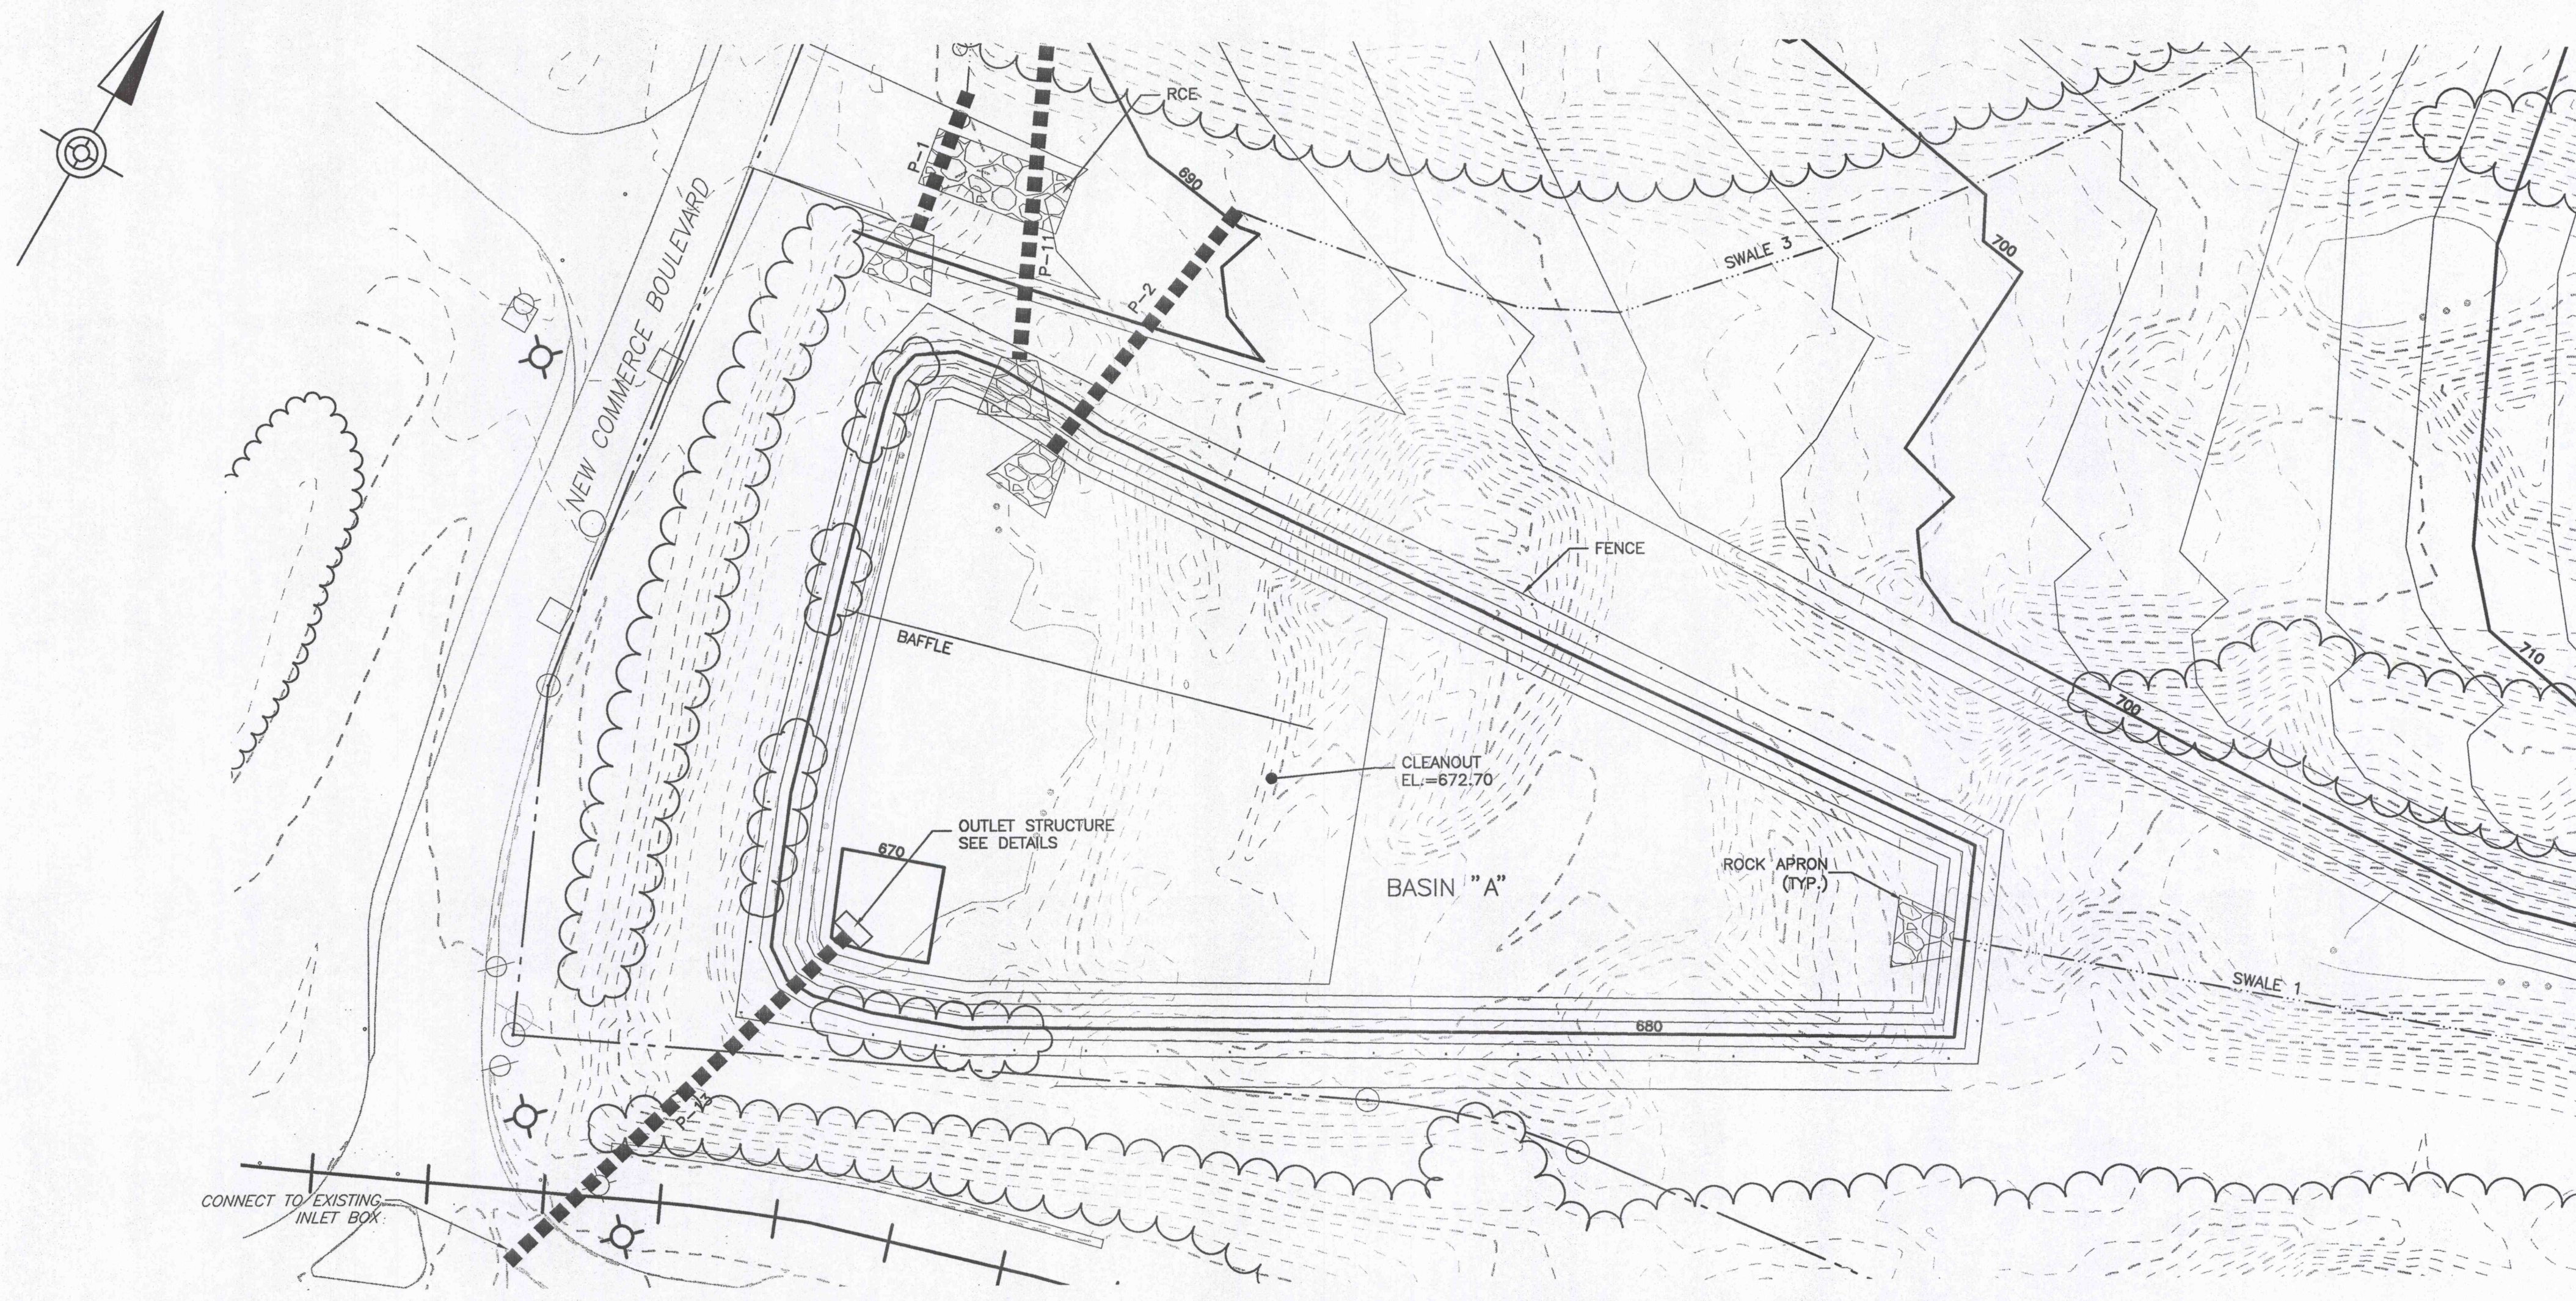


STORMWATER BASIN A

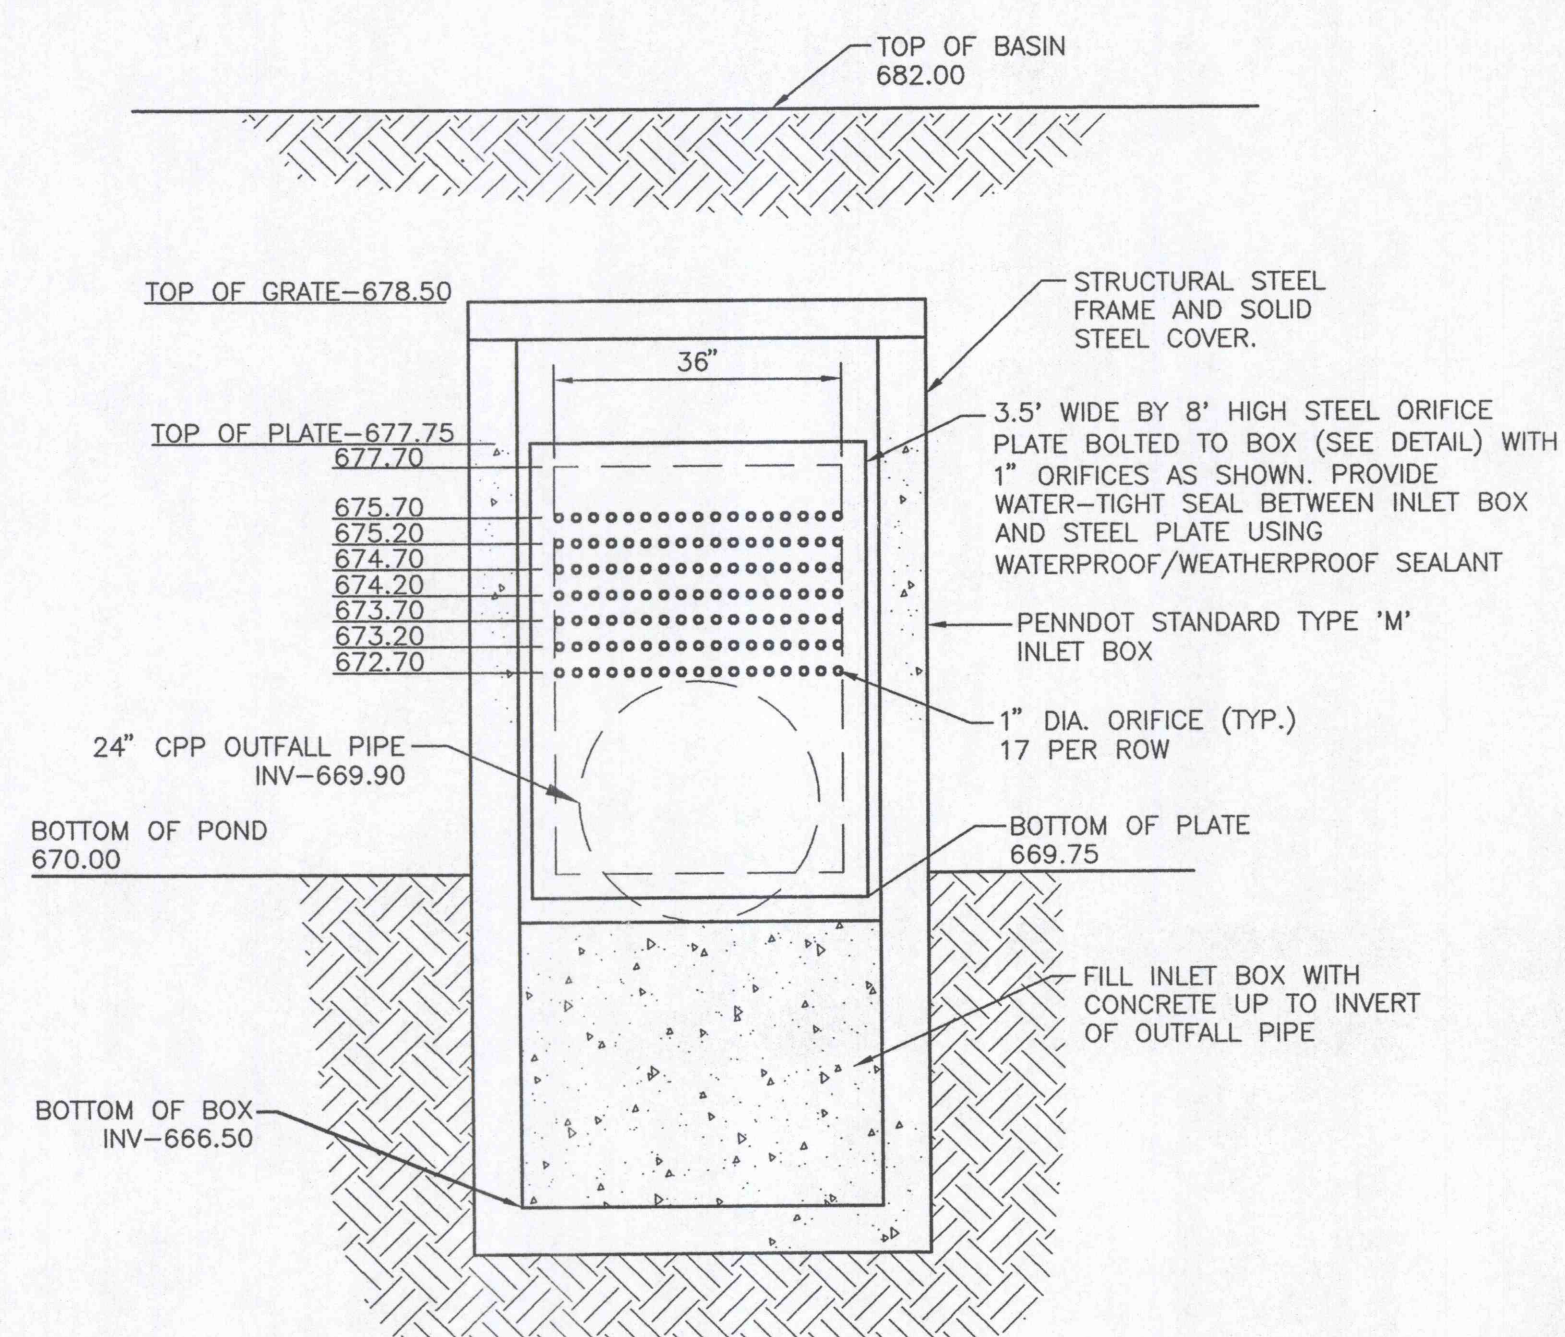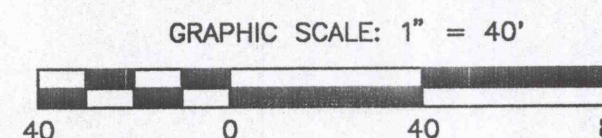


**BASIN A
OUTLET STRUCTURE
FOR SED. BASIN DEWATERING**

NOT TO SCALE

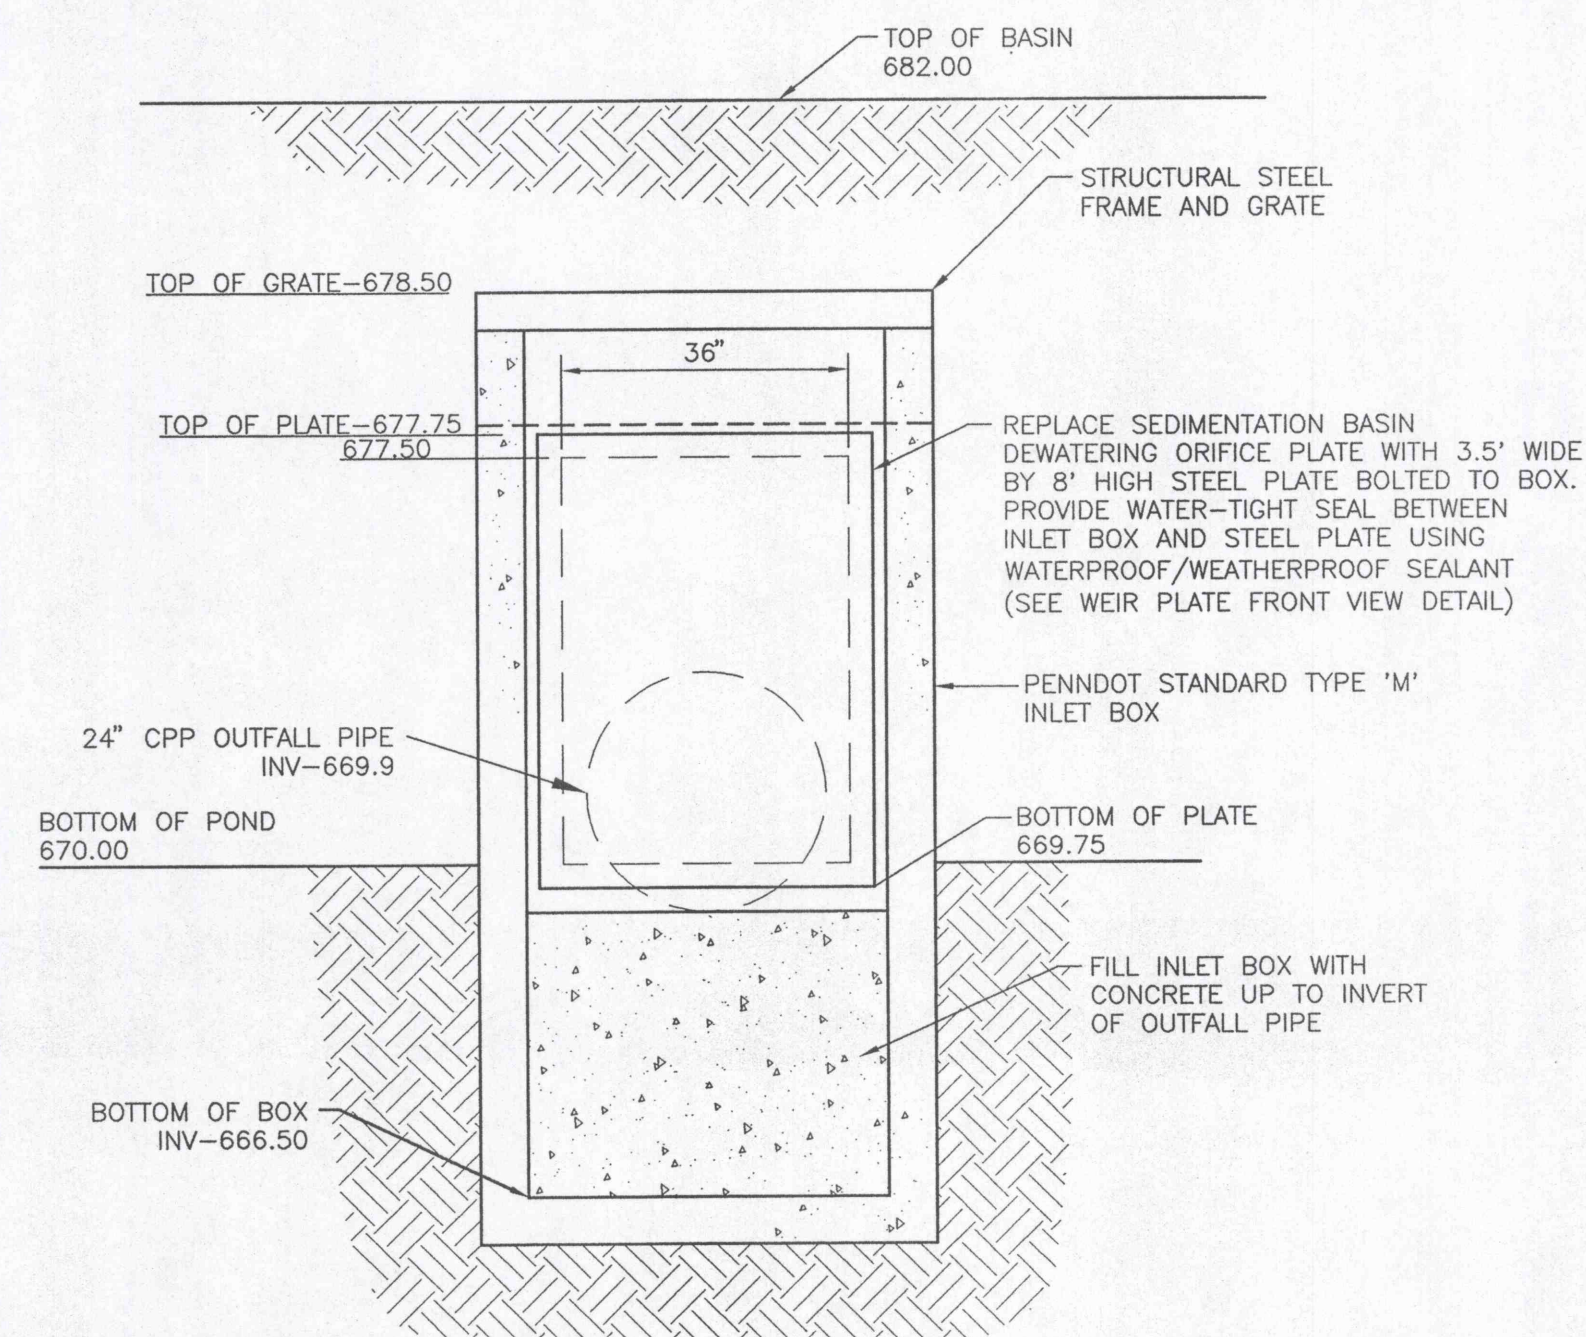


**BASIN A
OUTLET STRUCTURE
FOR STORMWATER DISCHARGE**

NOT TO SCALE

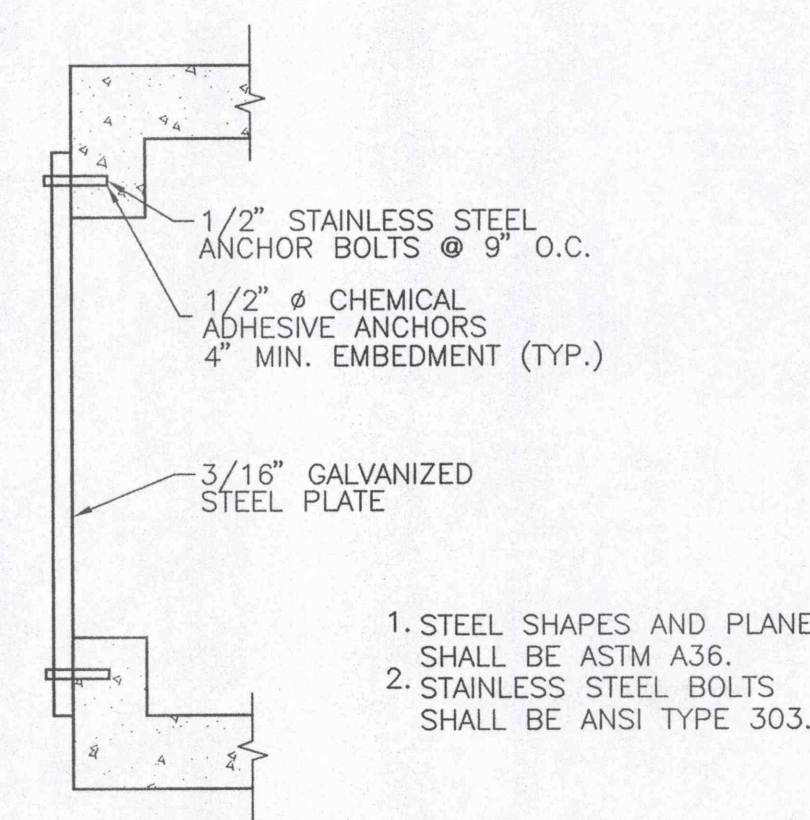

**STEEL ORIFICE/WEIR PLATE
X-SECTION(TYP)(TOP VIEW)**

NOT TO SCALE

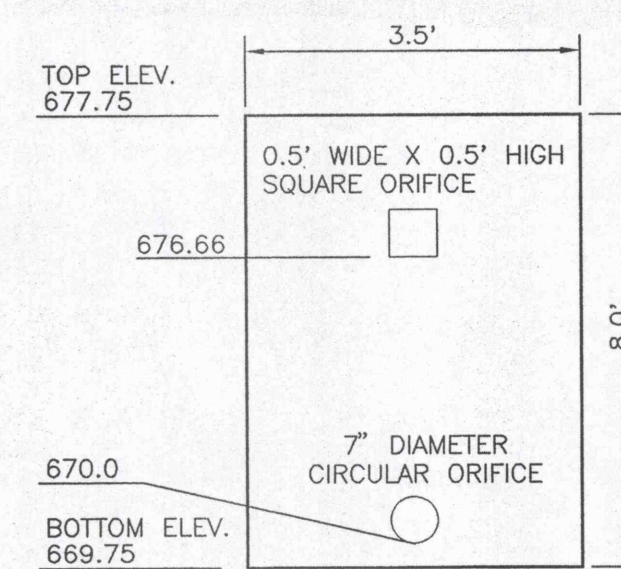

**BASIN A
WEIR PLATE FRONT VIEW (TYP.)**

NOT TO SCALE

REVISIONS

BASIN A GRADING & DRAINAGE PLAN

**EARTH CONSERVANCY HUBER III
RECLAMATION PROJECT**

PENNSYLVANIA

LUZERNE COUNTY

HANOVER TOWNSHIP

PROJECT NO. 2005-1748-02

DRAWING NO.

5 of 10