

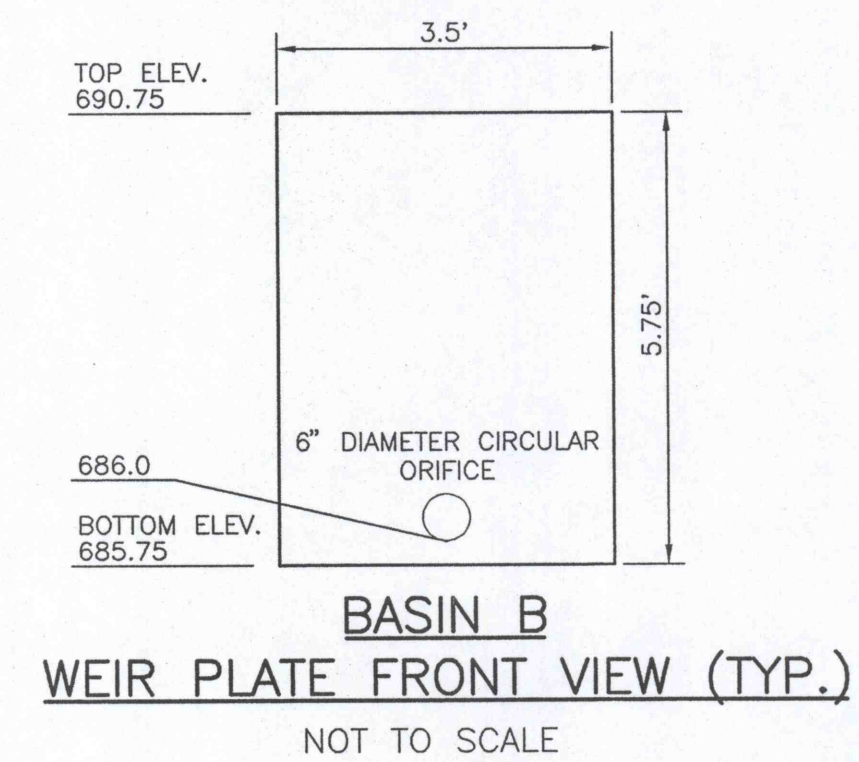
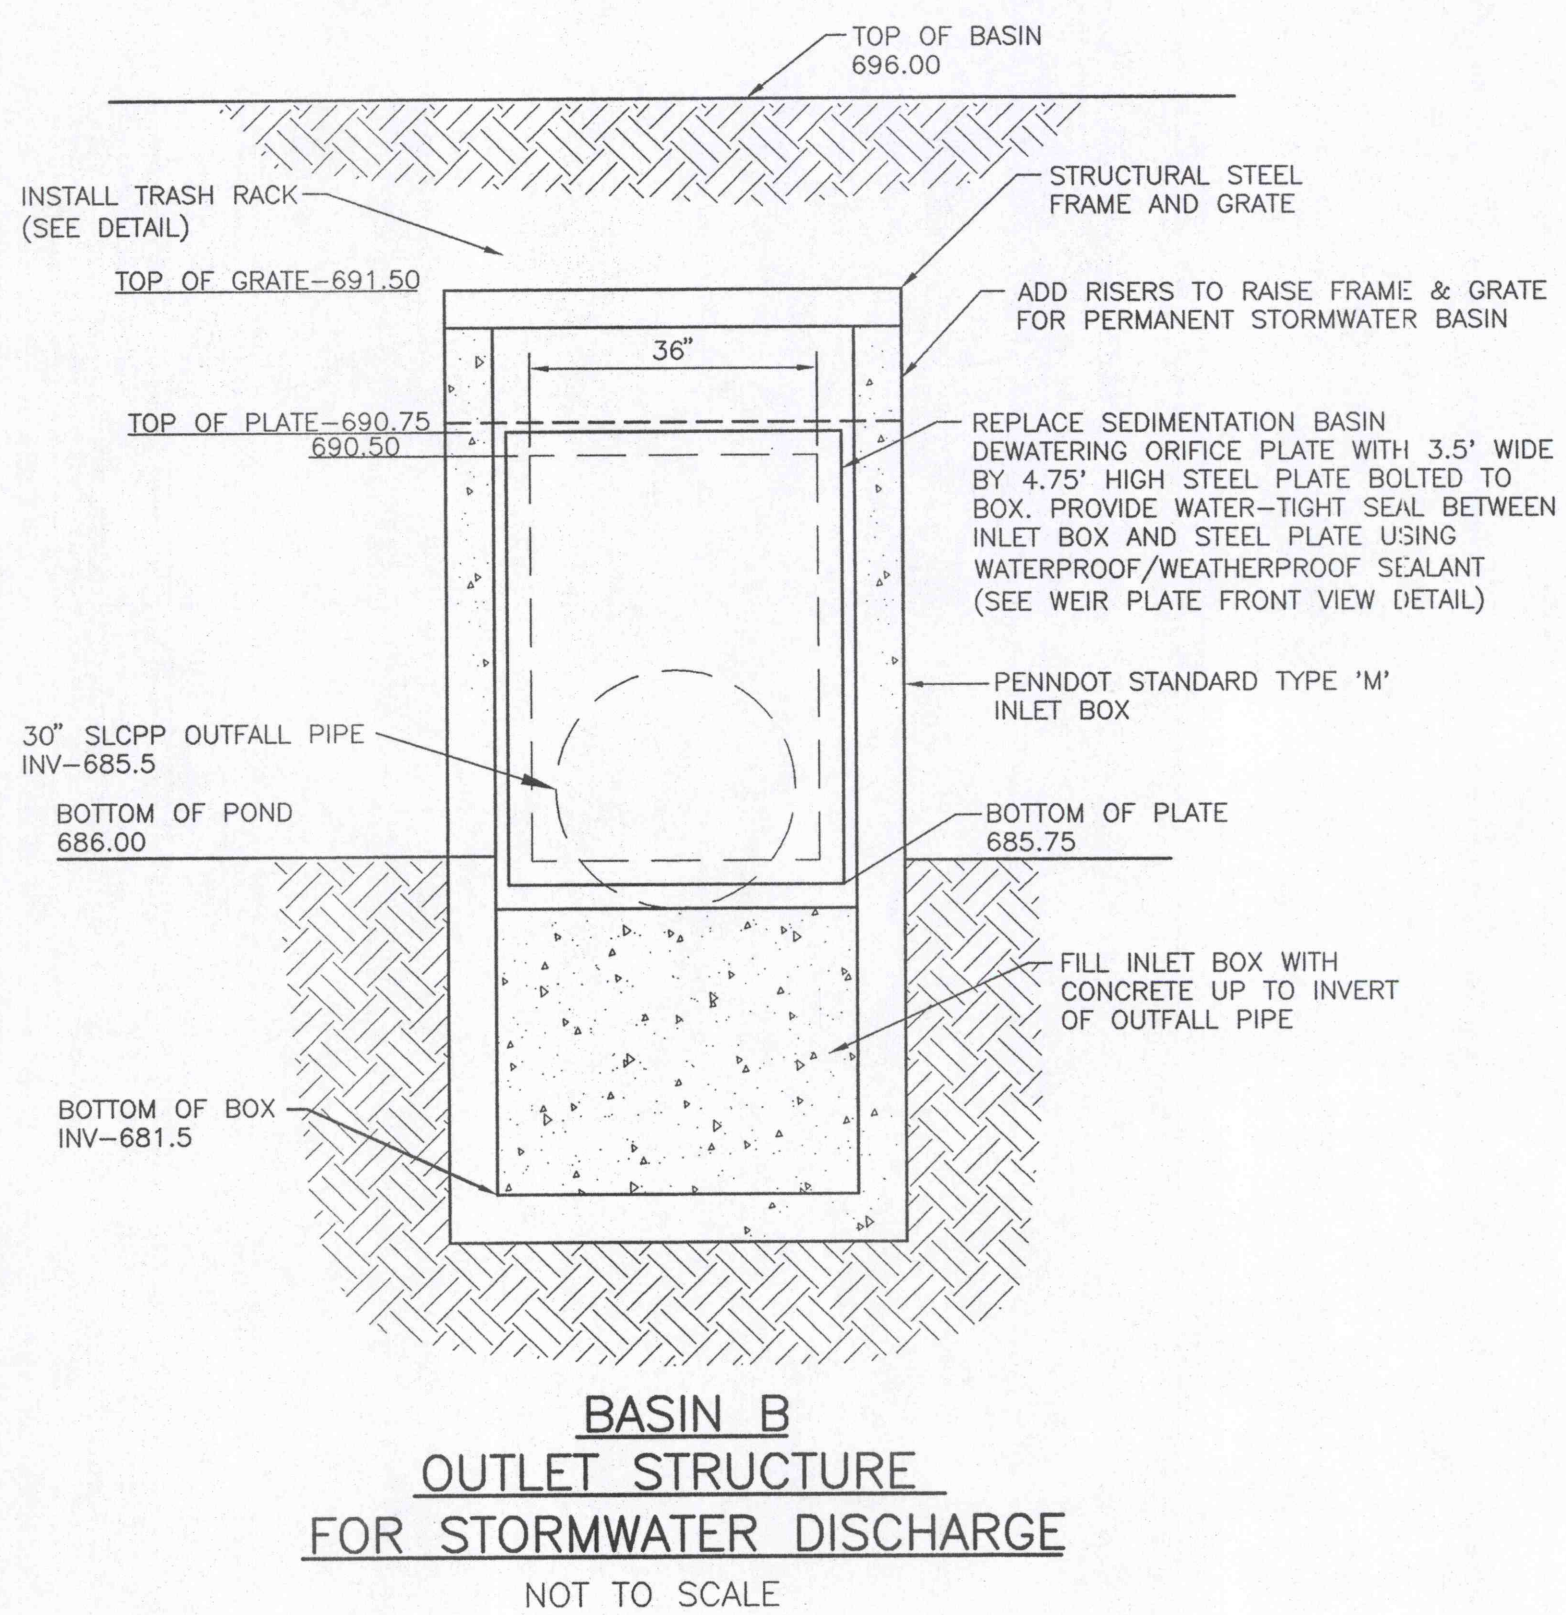


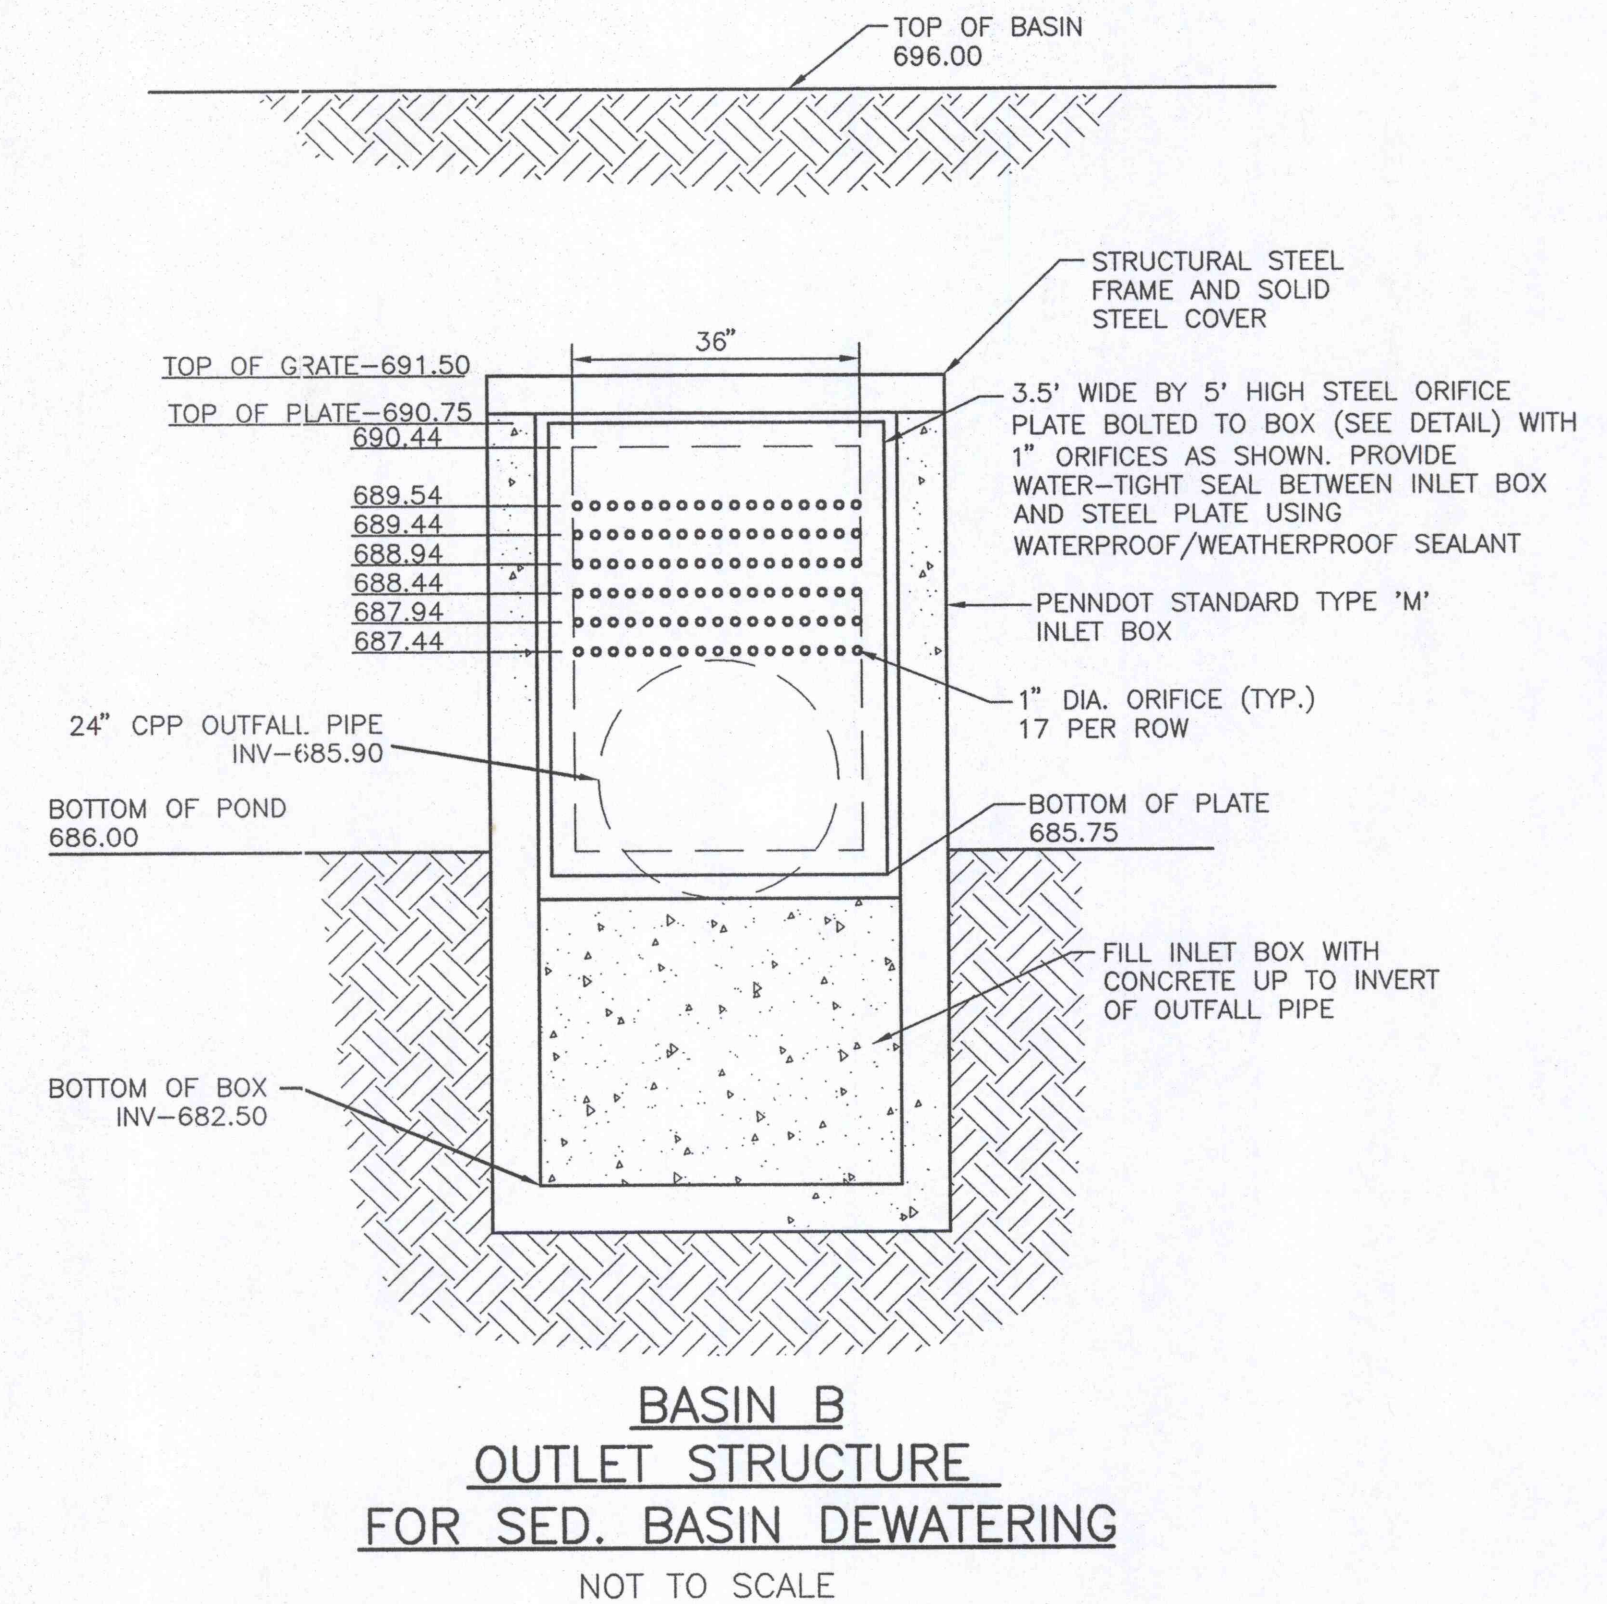

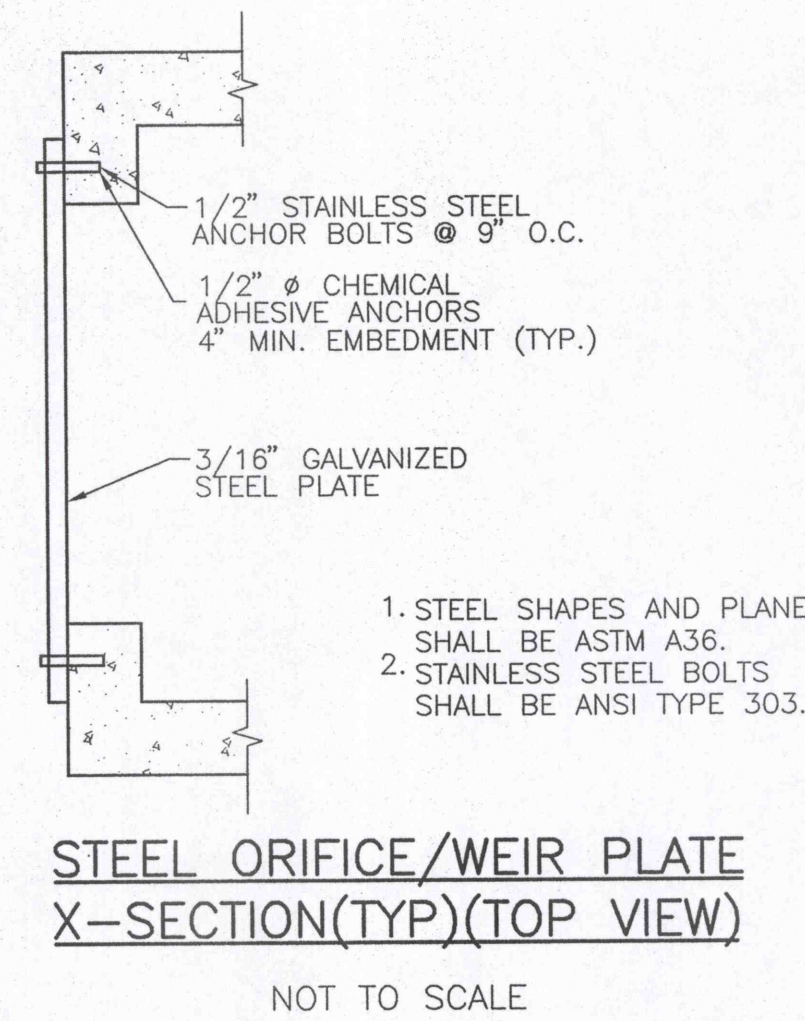

**Borton
Lawson**
ENGINEERING
ARCHITECTURE
www.borton-lawson.com

Northeast Pennsylvania
613 Baltimore Drive
Suite 300
Wilkes-Barre, PA. 18702-7903
Voice: 570-821-1999
Fax: 570-821-1990

Lehigh Valley
3893 Adler Place
Suite 100
Bethlehem, PA. 18017
Voice: 484-821-0470
Fax: 484-821-0474

REVISIONS		DATE:	SCALE:	AS NOTED	DR BY:	JEB	CHK BY:

BASIN B GRADING & DRAINAGE PLAN

**EARTH CONSERVANCY HUBER III
RECLAMATION PROJECT**

HANOVER TOWNSHIP LUZERNE COUNTY PENNSYLVANIA

PROJECT NO. 2005-1748-02

DRAWING NO. 6 of 10