

# NEWPORT 4 & 5 OVERALL GRADING PLAN

CALL BEFORE YOU DIG !!!  
BEFORE YOU DIG ANYWHERE IN PENNSYLVANIA  
CALL 1-800-242-1776  
PA ACT 287 OF 1974 REQUIRES THREE (3)  
WORKING DAYS NOTICE TO UTILITIES  
BEFORE YOU EXCAVATE, DRILL OR BLAST  
PENNSYLVANIA ONE-CALL SYSTEM, INC


LOCATION MAP  
SCALE 1"=2000'

## GENERAL NOTES

- 1- NO CLEARING IS TO TAKE PLACE OUTSIDE OF THE BOUNDS OF EARTH CONSERVANCY PROPERTY WITHOUT THE WRITTEN PERMISSION OF THOSE PROPERTY OWNERS DIRECTLY AFFECTED
- 2- STABILIZED CONSTRUCTION ENTRANCES (SCE) ARE TO BE INSTALLED AT THE INTERSECTION OF THE UGI RIGHT-OF-WAY AND ALDEN ROAD ON THE SOUTHERN END OF THE PROJECT, AND AT THE END OF ESPY ROAD AT THE NORTHERN END (AS SHOWN ON THE LOCATION MAP) AT EXISTING UGI RIGHT-OF-WAY ACCESS GATES
- 3- (A) DENOTES PARCEL TO BE CONVEYED TO ADJOINING PROPERTY OWNER, STANLEY A STAVETSKI

## LEGEND


- PROPERTY CORNER
- MONUMENT FOUND
- UTILITY POLE
- STREET SIGN
- FIRE HYDRANT
- MANHOLE
- SHRUB
- TREE
- TREE LINE
- EDGE OF PAVE
- CURBING
- PROPERTY LINE
- FENCE
- STONE ROW
- BUILDINGS
- STAKED STRAW BALES
- STAKED STRAW BALES

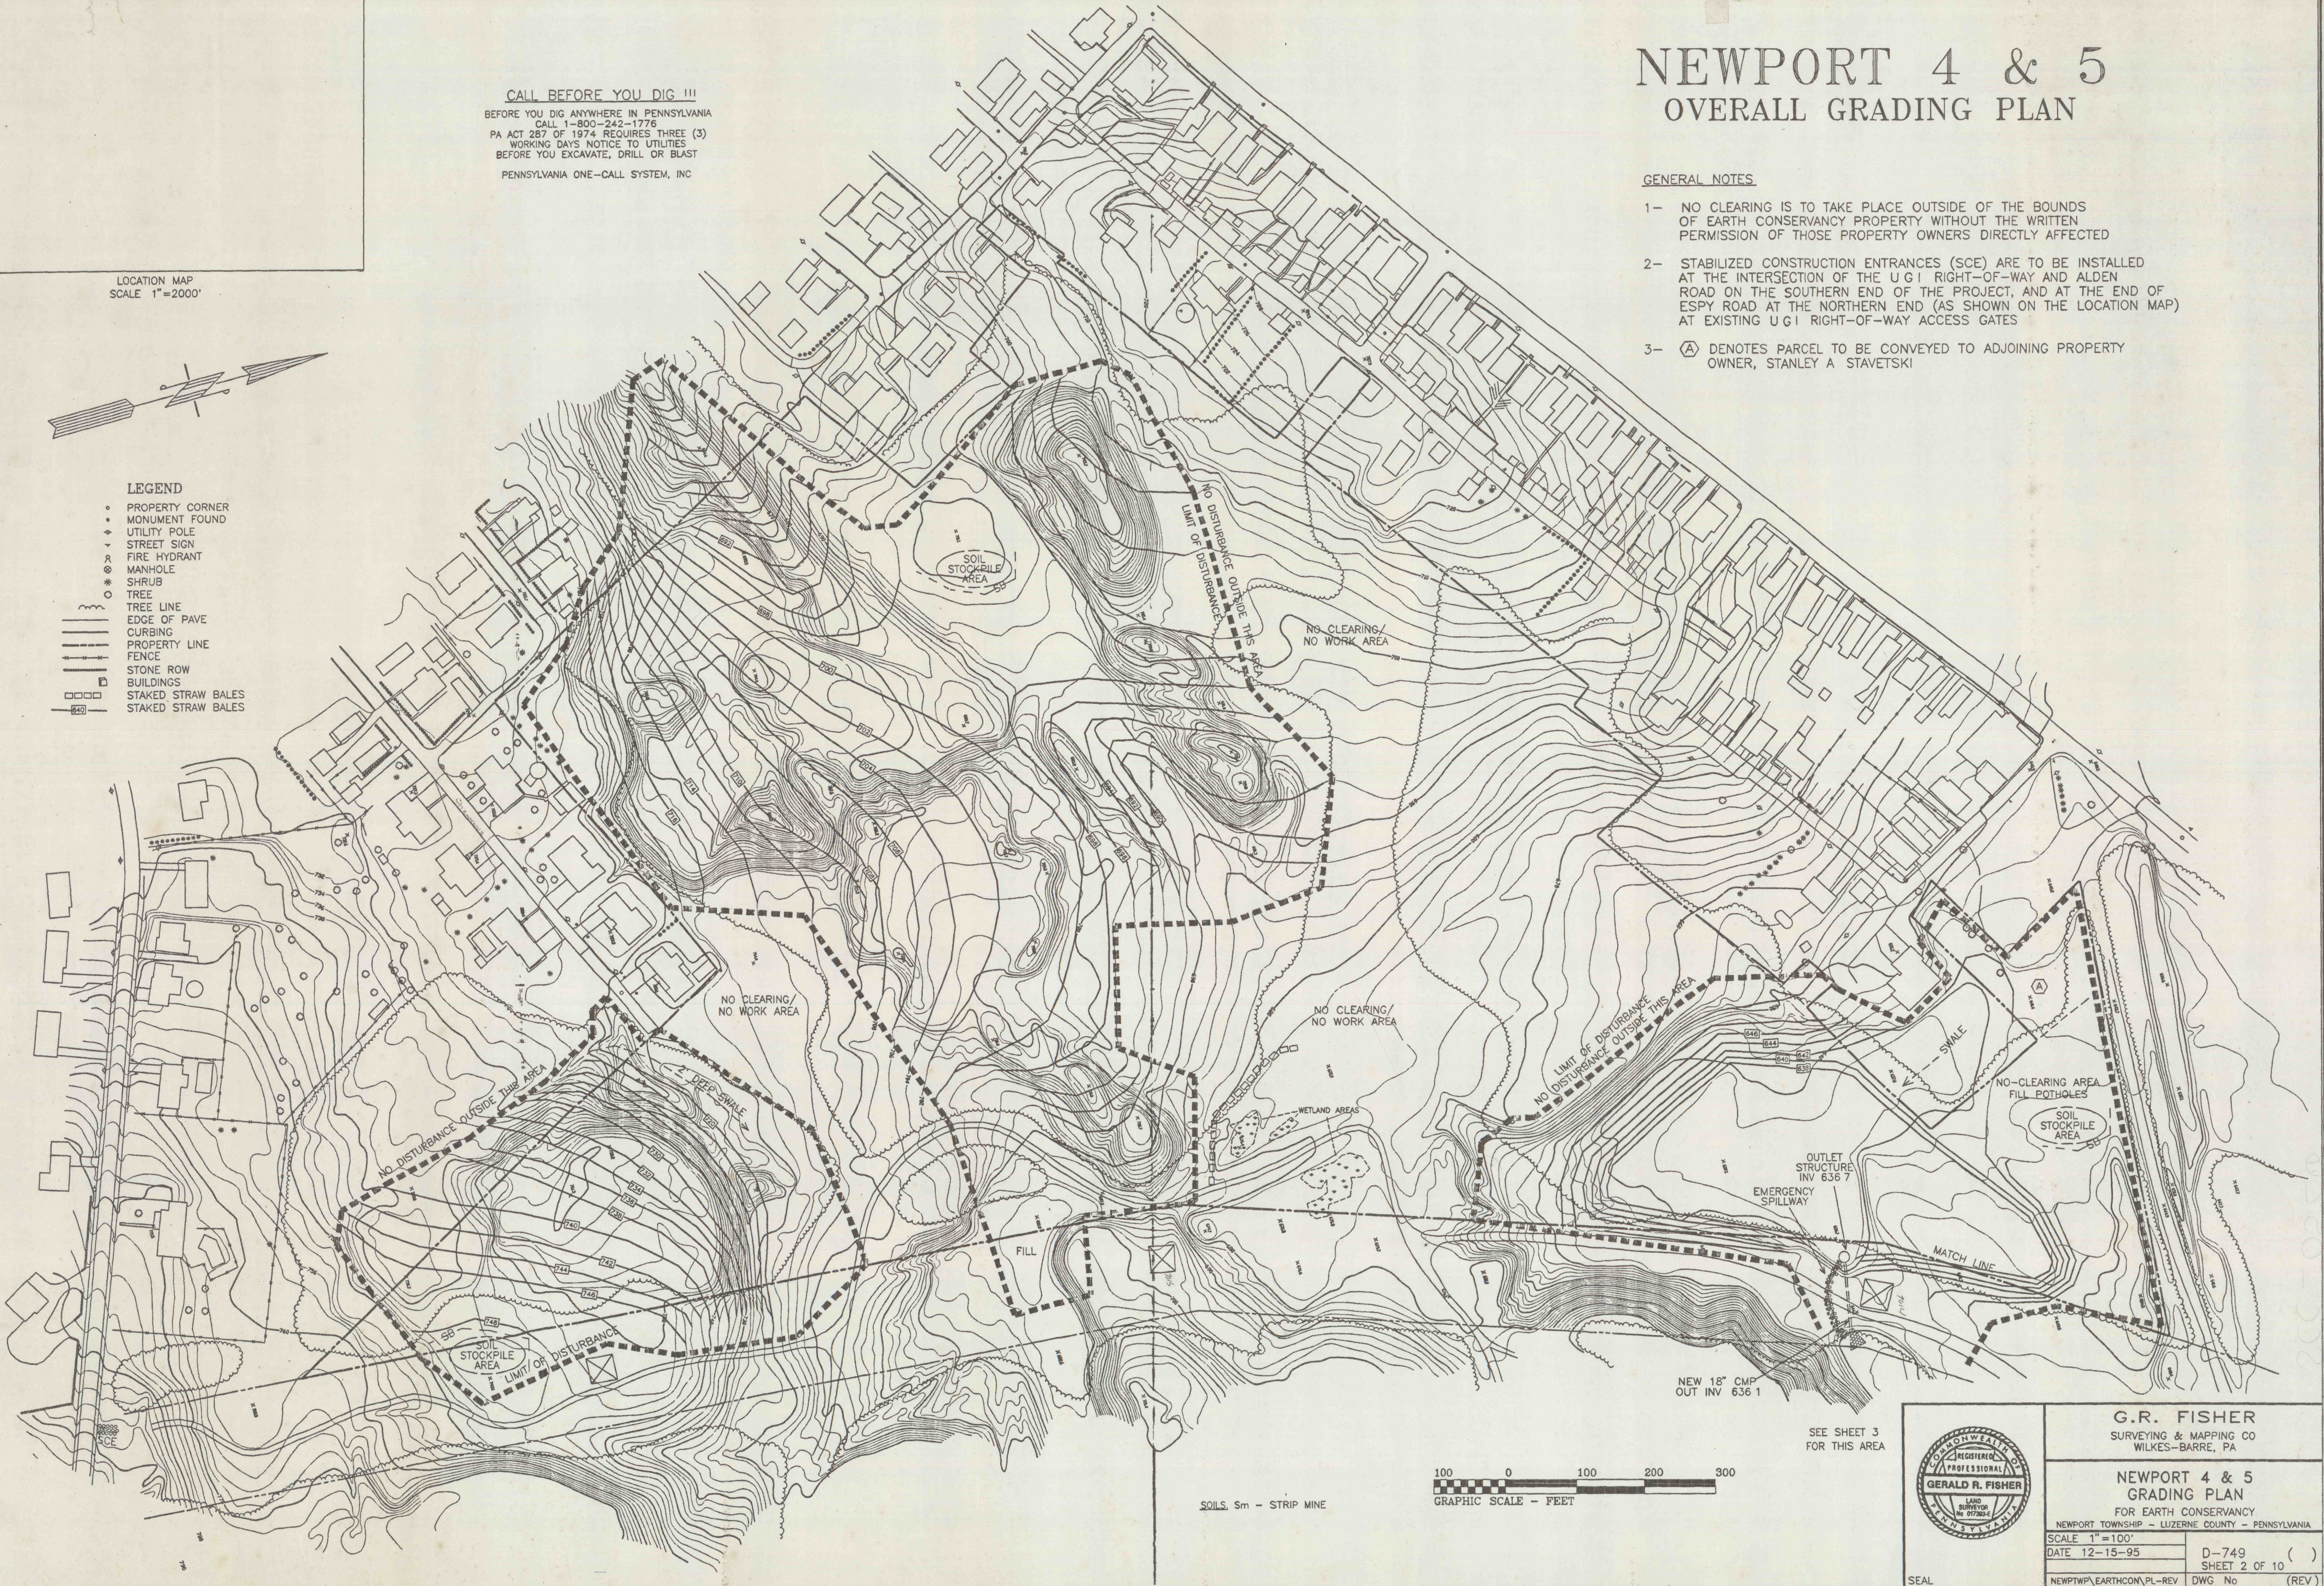

SOILS. Sm - STRIP MINE

100 0 100 200 300  
GRAPHIC SCALE - FEET

SEE SHEET 3  
FOR THIS AREA

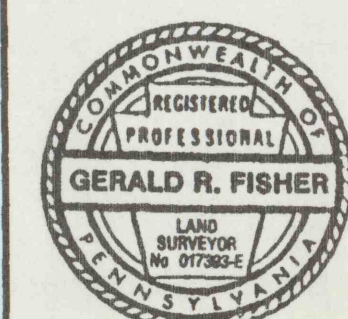

SEAL

G.R. FISHER  
SURVEYING & MAPPING CO  
WILKES-BARRE, PA

NEWPORT 4 & 5  
GRADING PLAN

FOR EARTH CONSERVANCY  
NEWPORT TOWNSHIP - LUZERNE COUNTY - PENNSYLVANIA

|                          |               |
|--------------------------|---------------|
| SCALE 1"=100'            | D-749 ( )     |
| DATE 12-15-95            | SHEET 2 OF 10 |
| NEWPTWP\ EARTHCOM.PL-REV | DWG No (REV)  |