


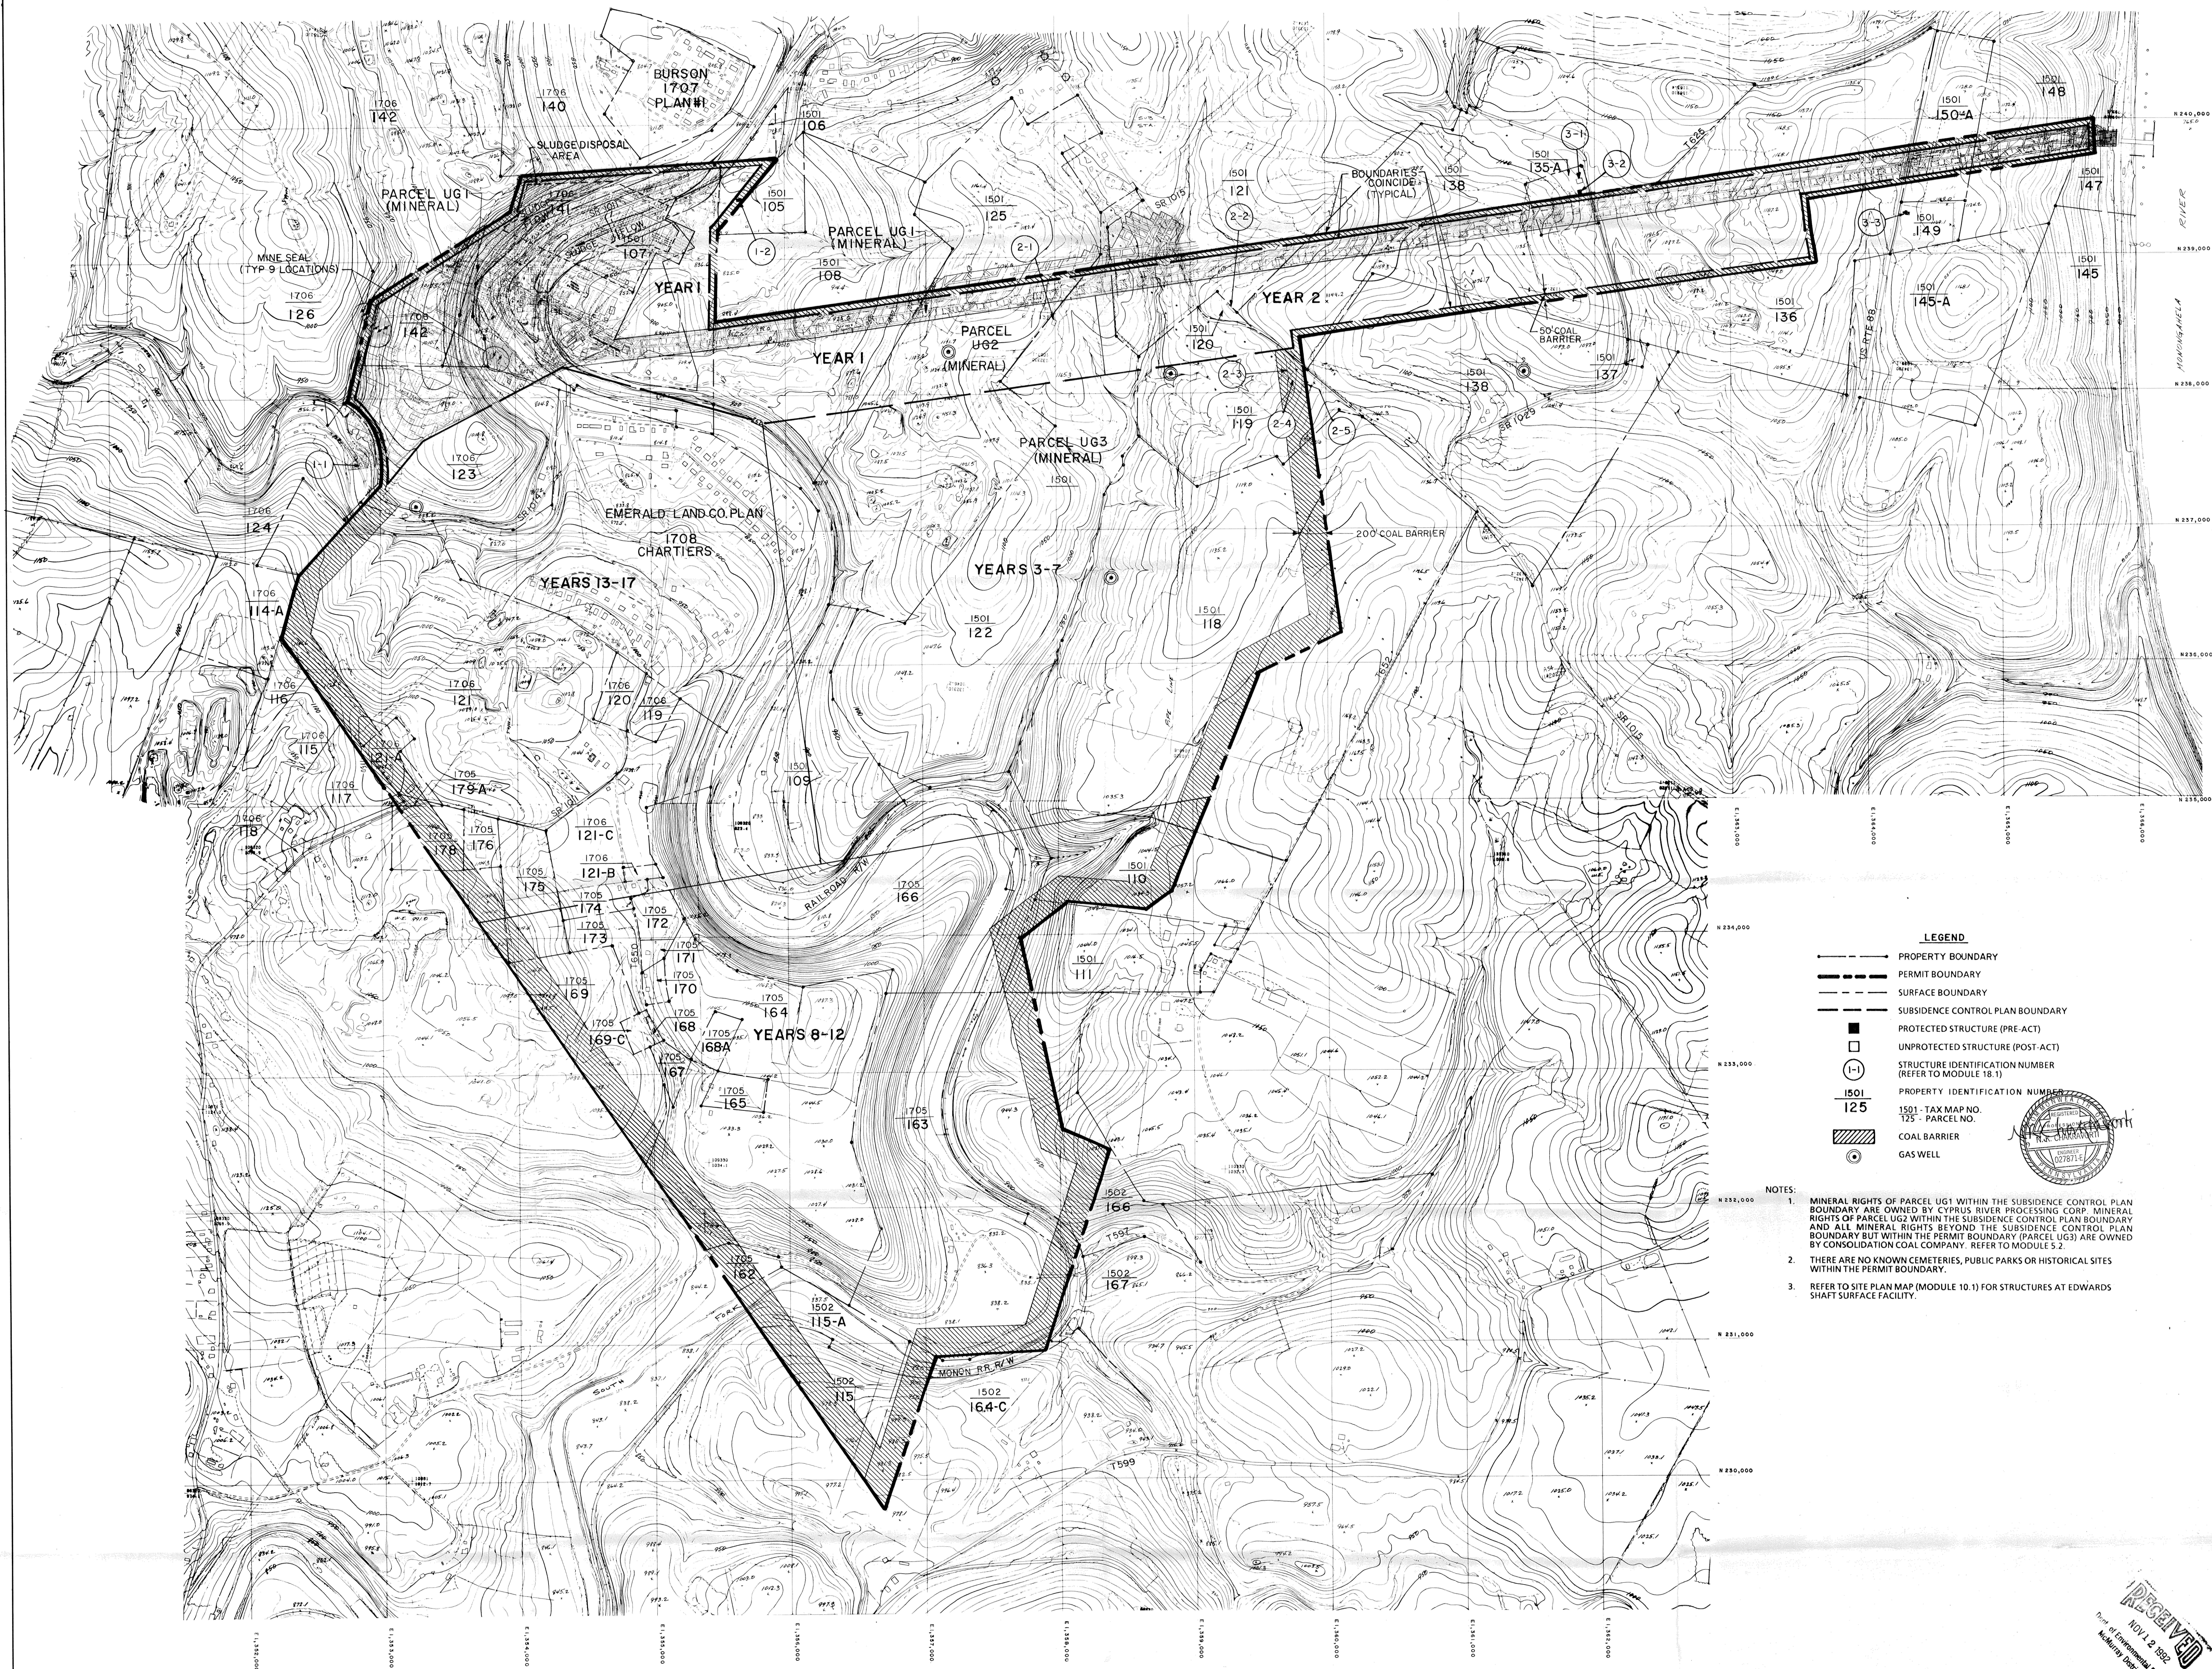

- LEGEND**
- PROPERTY BOUNDARY
 - PERMIT BOUNDARY
 - SURFACE BOUNDARY
 - SUBSIDENCE CONTROL PLAN BOUNDARY
 - PROTECTED STRUCTURE (PRE-ACT)
 - UNPROTECTED STRUCTURE (POST-ACT)
 - STRUCTURE IDENTIFICATION NUMBER (REFER TO MODULE 18.1)
 - PROPERTY IDENTIFICATION NUMBER
 - 1501 - TAX MAP NO.
 - 125 - PARCEL NO.
 - COAL BARRIER
 - GAS WELL

- NOTES:**
- MINERAL RIGHTS OF PARCEL UG1 WITHIN THE SUBSIDENCE CONTROL PLAN BOUNDARY ARE OWNED BY CYPRUS RIVER PROCESSING CORP. MINERAL RIGHTS OF PARCEL UG2 WITHIN THE SUBSIDENCE CONTROL PLAN BOUNDARY AND ALL MINERAL RIGHTS BEYOND THE SUBSIDENCE CONTROL PLAN BOUNDARY BUT WITHIN THE PERMIT BOUNDARY (PARCEL UG3) ARE OWNED BY CONSOLIDATION COAL COMPANY. REFER TO MODULE 5.2.
 - THERE ARE NO KNOWN CEMETERIES, PUBLIC PARKS OR HISTORICAL SITES WITHIN THE PERMIT BOUNDARY.
 - REFER TO SITE PLAN MAP (MODULE 10.1) FOR STRUCTURES AT EDWARDS SHAFT SURFACE FACILITY.

This Map Was Compiled By Photogrammetric
Methods From Aerial Photography Dated 4-10-81

		REVISIONS		DESIGNED GPH			CYPRUS RIVER PROCESSING CORPORATION		 Michael Baker Jr., Inc.	MODULE 19.3 SUBSIDENCE CONTROL PLAN MAP		SHEET NO. 1	
				DRAWN JLT			145 ELM DRIVE WAYNESBURG, PA 15370			MONONGAHELA RESOURCE MINE			OF 1
				CHECKED GPH			MICHAEL BAKER, JR., INC. CONSULTING ENGINEERS BEAVER, PENNSYLVANIA			PITTSBURGH COAL SEAM			
				REVIEWED NKC						JEFFERSON & MORGAN TWPS GREENE COUNTY, PA			
				S.O. 20078-ARA						SCALE 1"= 400'			

RECEIVED
NOV 12 1992
Dept. of Environmental Resources
Industry Development