


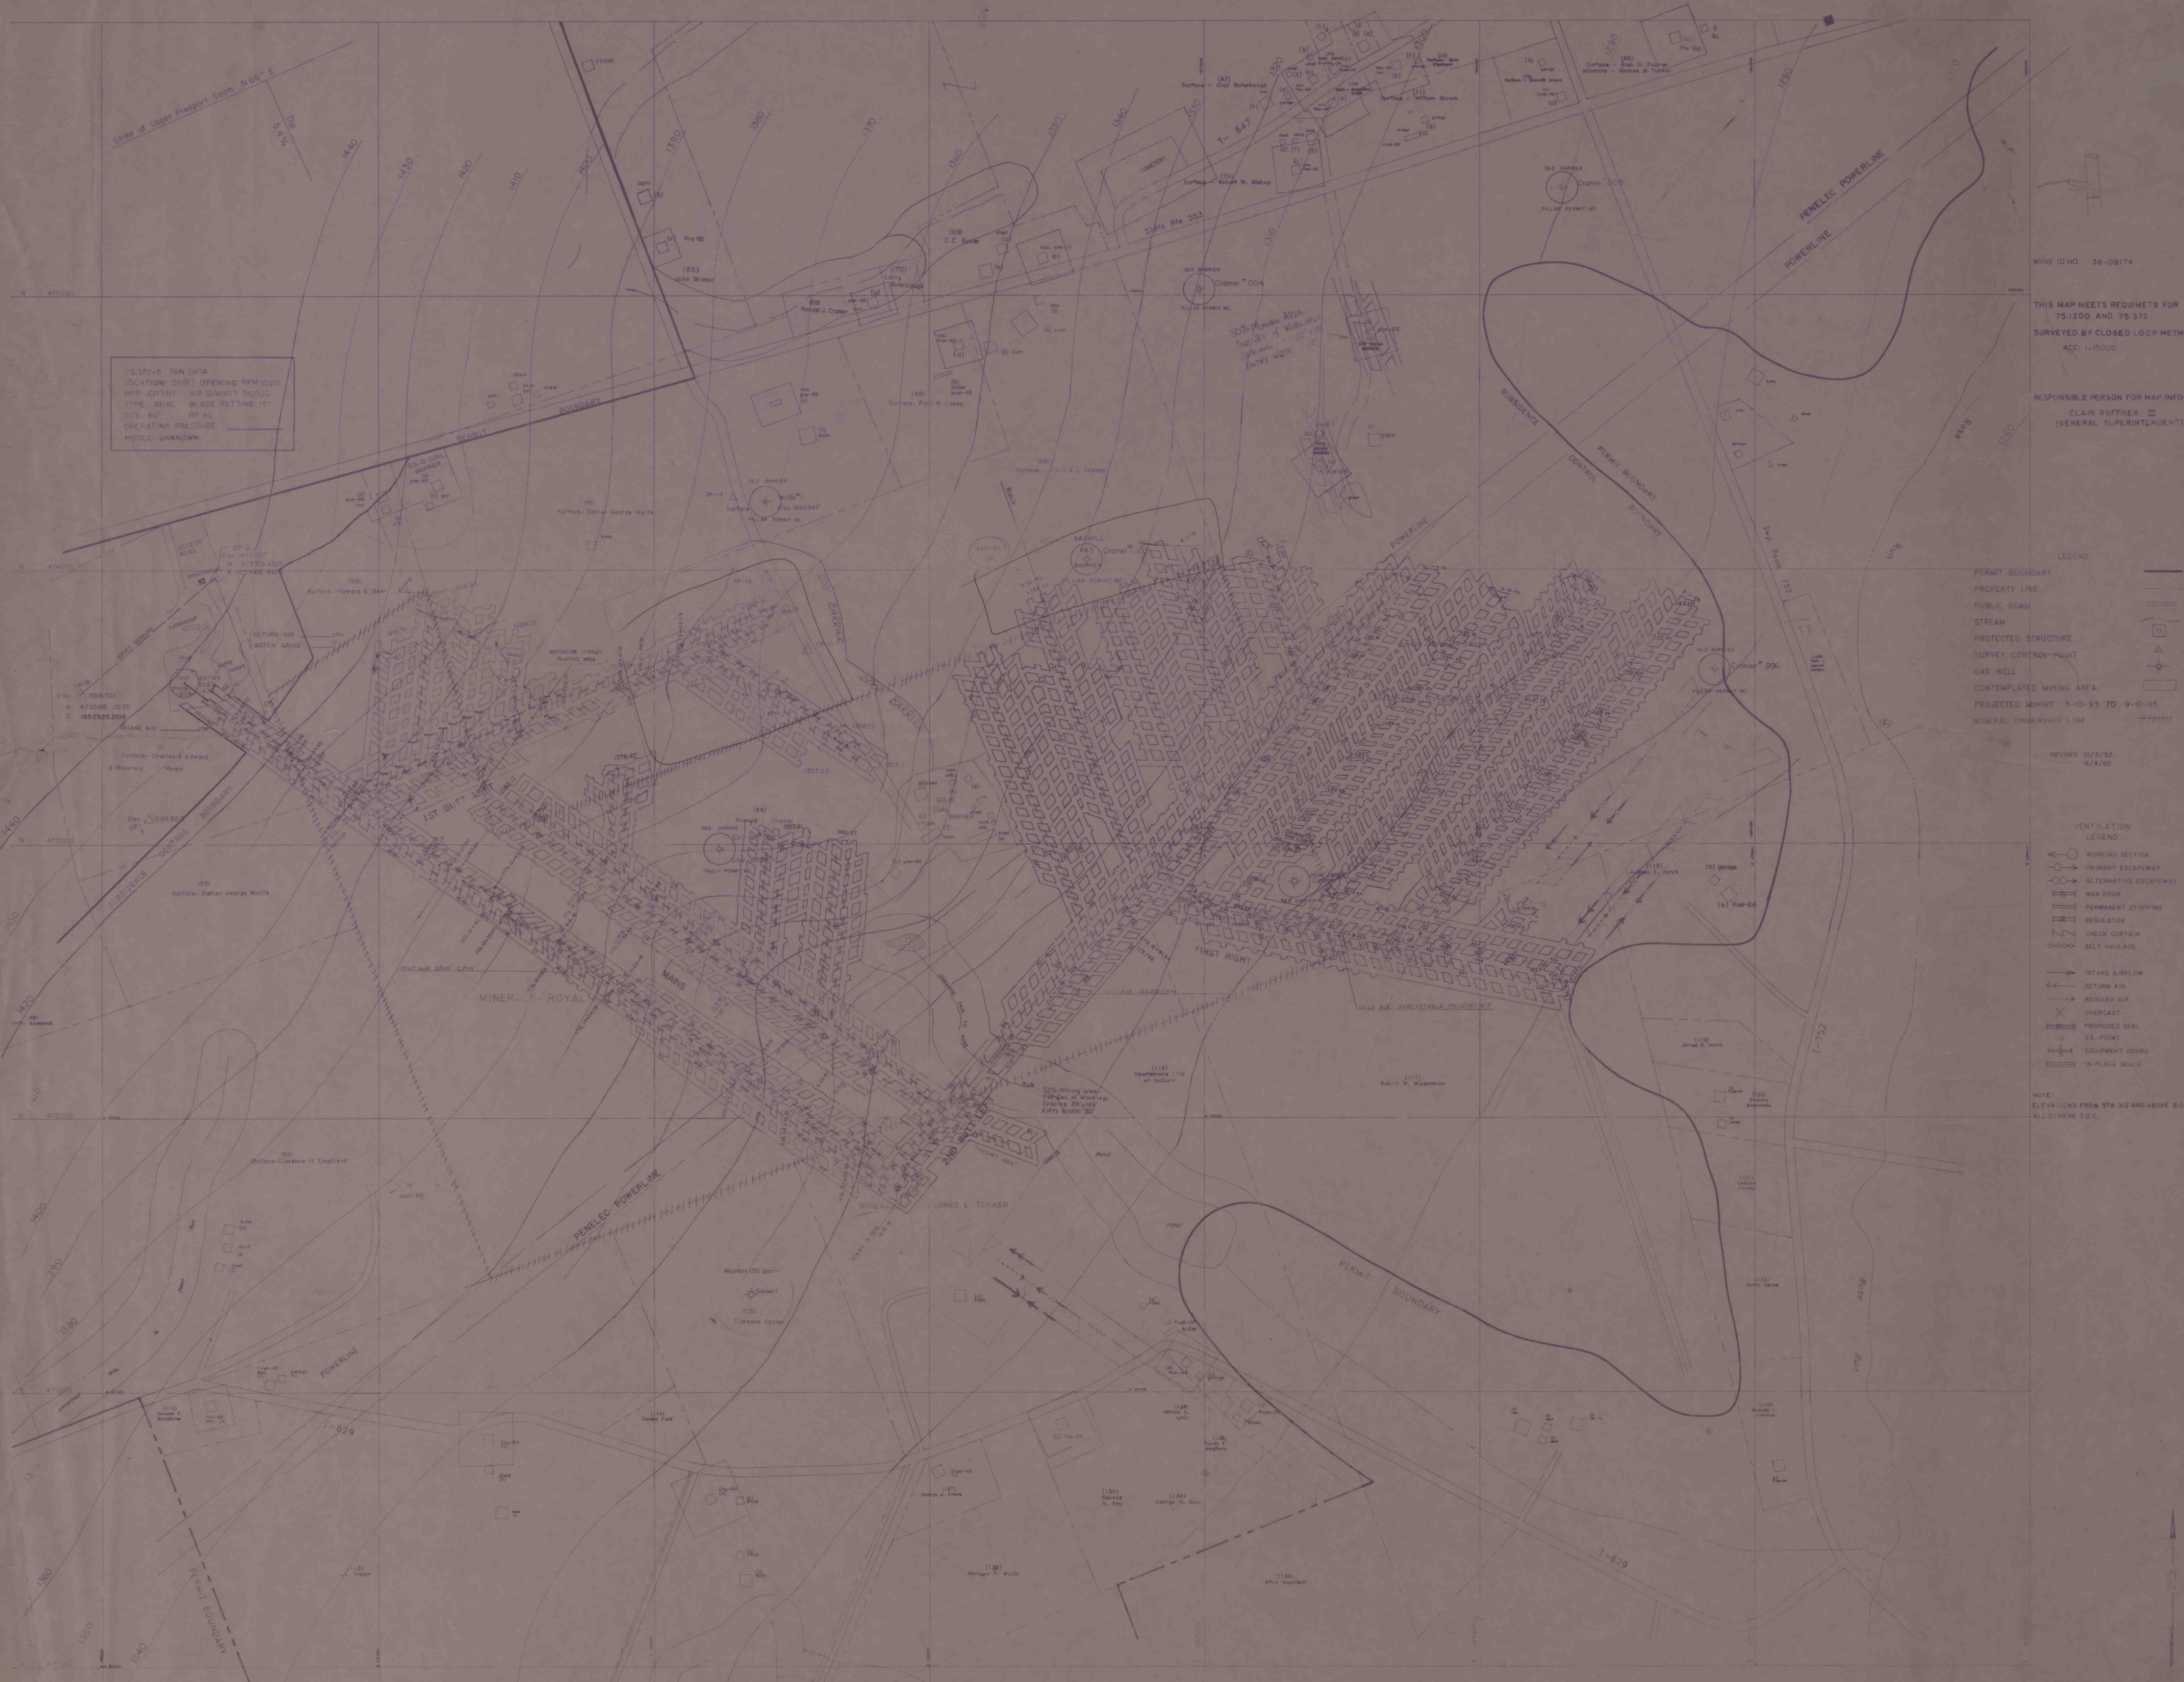

75.37P-6 PAN DATA
LOCATION: DRIFT OPENING RPM 1000
WFR: JEFFERY AIR QUANTITY 36,000
TYPE: AXIAL BLADE SETTING 15"
SIZE: 60" HP 45
OPERATING PRESSURE
MODEL: UNKNOWN

MINE ID NO. 36-08174
THIS MAP MEETS REQUIREMENTS FOR
75.1200 AND 75.372
SURVEYED BY CLOSED LOOP METHOD
ACC. 1-15000
RESPONSIBLE PERSON FOR MAP INFO:
CLAIR RUFFNER
(GENERAL SUPERINTENDENT)

- LEGEND
- PERMIT BOUNDARY
 - PROPERTY LINE
 - PUBLIC ROAD
 - STREAM
 - PROTECTED STRUCTURE
 - SURVEY CONTROL POINT
 - GAS WELL
 - CONTEMPLATED MINING AREA
 - PROJECTED MINING, 3-10-93 TO 9-10-93
 - MINERAL OWNERSHIP LINE

REVISED 10/5/92
6/4/93

- VENTILATION LEGEND
- WORKING SECTION
 - PRIMARY ESCAPEWAY
 - ALTERNATIVE ESCAPEWAY
 - MAN DOOR
 - PERMANENT STOPPING
 - REGULATOR
 - CHECK CURTAIN
 - BELT HAULAGE
 - INTAKE AIRFLOW
 - RETURN AIR
 - REDUCED AIR
 - OVERCAST
 - PRODUCED SEAL
 - SE. POINT
 - EQUIPMENT DOORS
 - IN-PLACE SEALS

NOTE:
ELEVATIONS FROM STA. 312 AND ABOVE B.O.C.
ALL OTHERS I.O.C.

NOTE: All minerals owned by Barnes & Tucker unless
otherwise noted.
NO OTHER MINE WORKING ON MINE PROPERTY
NO MINE WORKING ABOVE OR BELOW

PENN. RUN MINE
IND. 1
PENN. RUN, PA.
15765



SHEET NO. 1
MEARS ENTERPRISES INC.
PENN. RUN MINE
UPPER FREEPORT COAL SEAM
CHERRYHILL TWP. INDIANA CO.
SCALE: 1"=200' SURVEY DATE: 9-8-92
PREPARED BY: VAPCO ENGINEERING