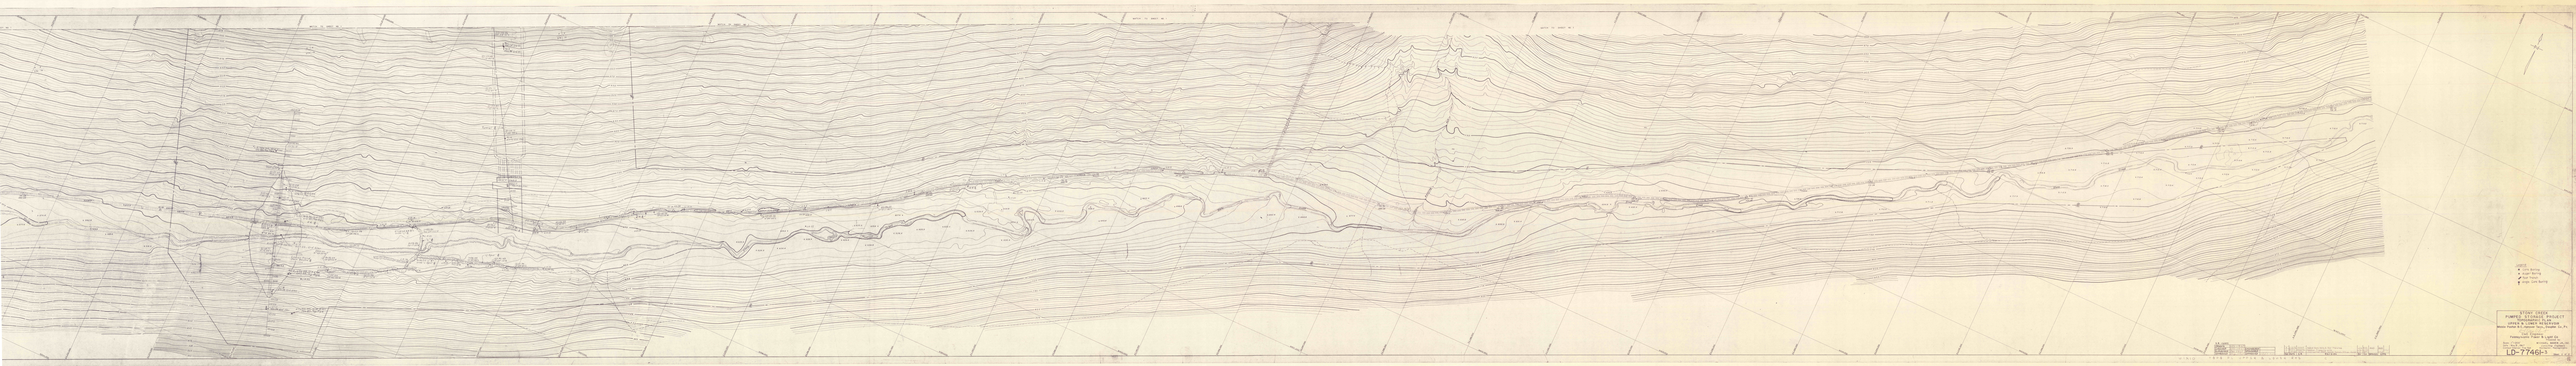
LEGEND
Core Boring
Test Pit
Auger Hole
Angle Core Boring
STONY GORGE
PUMPED STORAGE PROJECT
Stony Creek, Glenn County, California
UPPER RESERVOIR
Plan and Profile of Dam - Station 0+00 to 10+00
Powerhouse Station 0+00 to 1+50
Scale: 1" = 100'
Horizontal
Vertical
LD-7746l-1