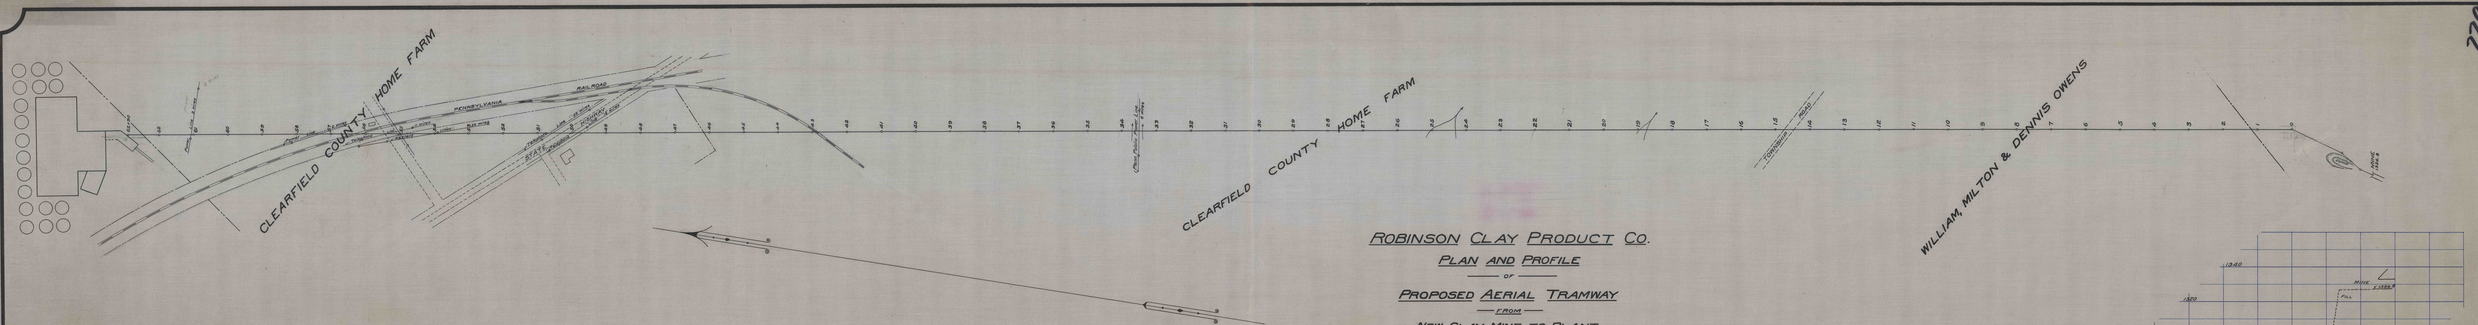

ROBINSON CLAY PRODUCT CO.

PLAN AND PROFILE

OF

PROPOSED AERIAL TRAMWAY

FROM

NEW CLAY MINE TO PLANT

LAWRENCE TWP., CLEARFIELD CO., PA.

SCALE VERT 1"=25'
HOR 1"=100'

CLEARFIELD PA.
DEC 31 1924

OFFICE OF E B WEBB
ENGINEER

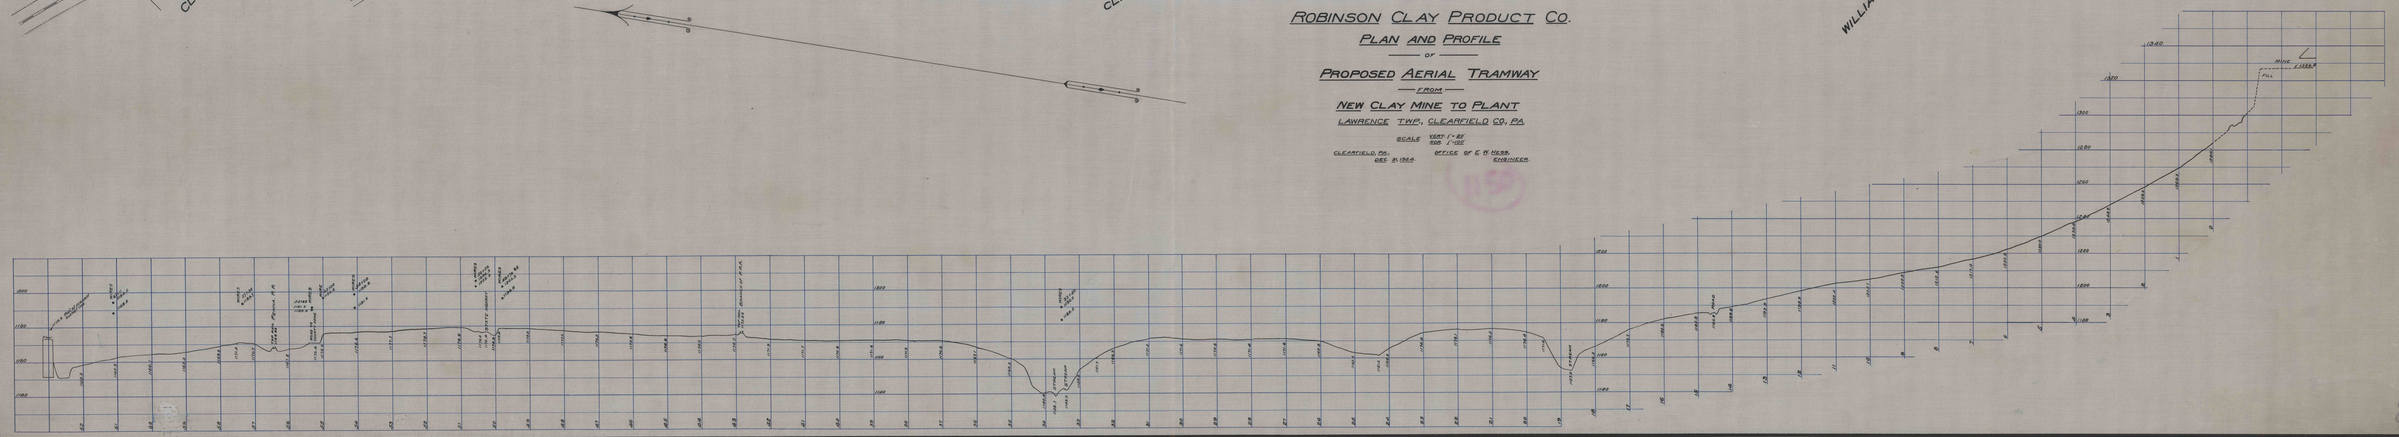

2292
2293

5522
2422