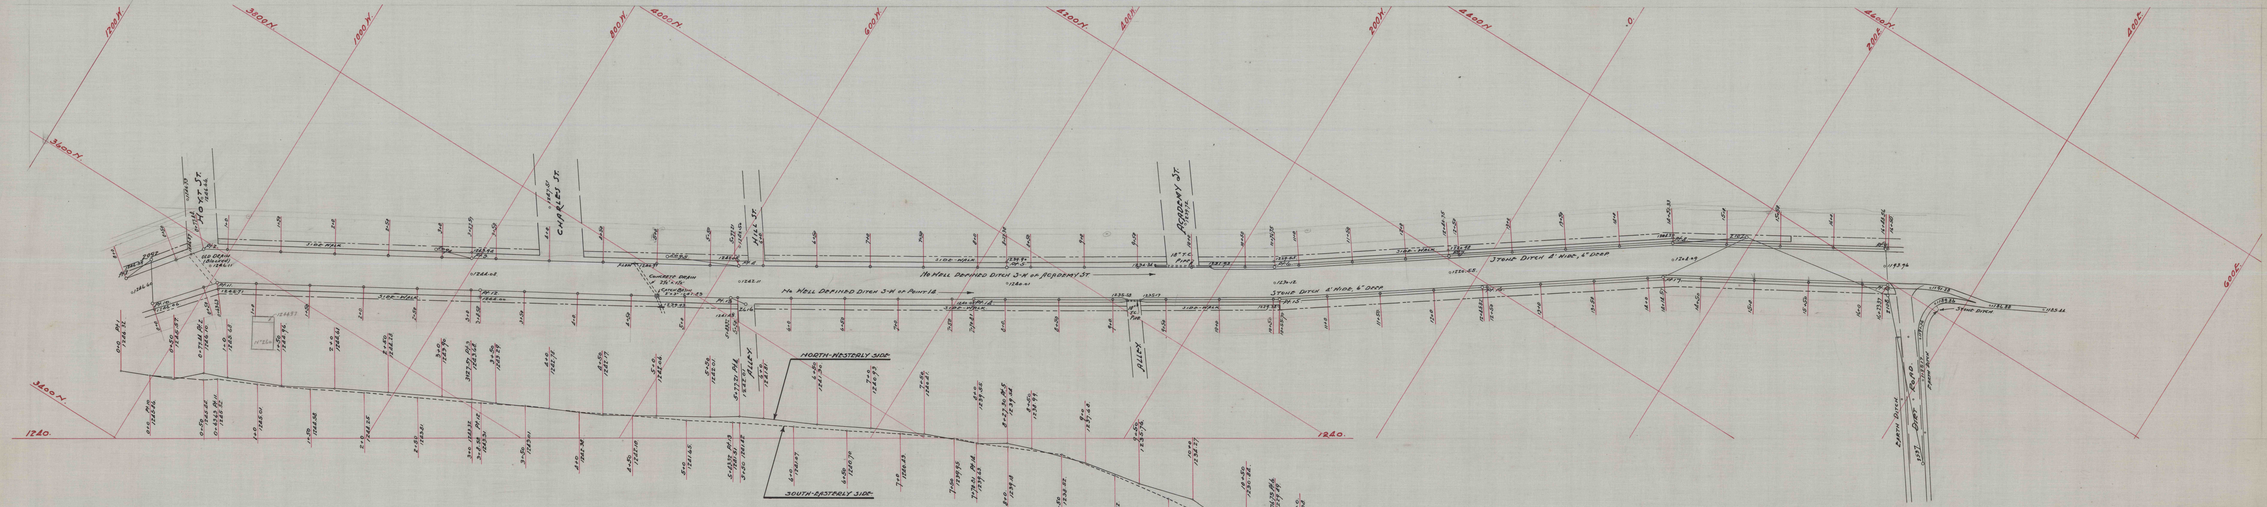

PLAN AND PROFILE
COURTDALE AVENUE, COURTDALE BORO'.
SCALES: HORIZ. 1"=40'.
VERT. 1"=5'.
JUNE 1923.