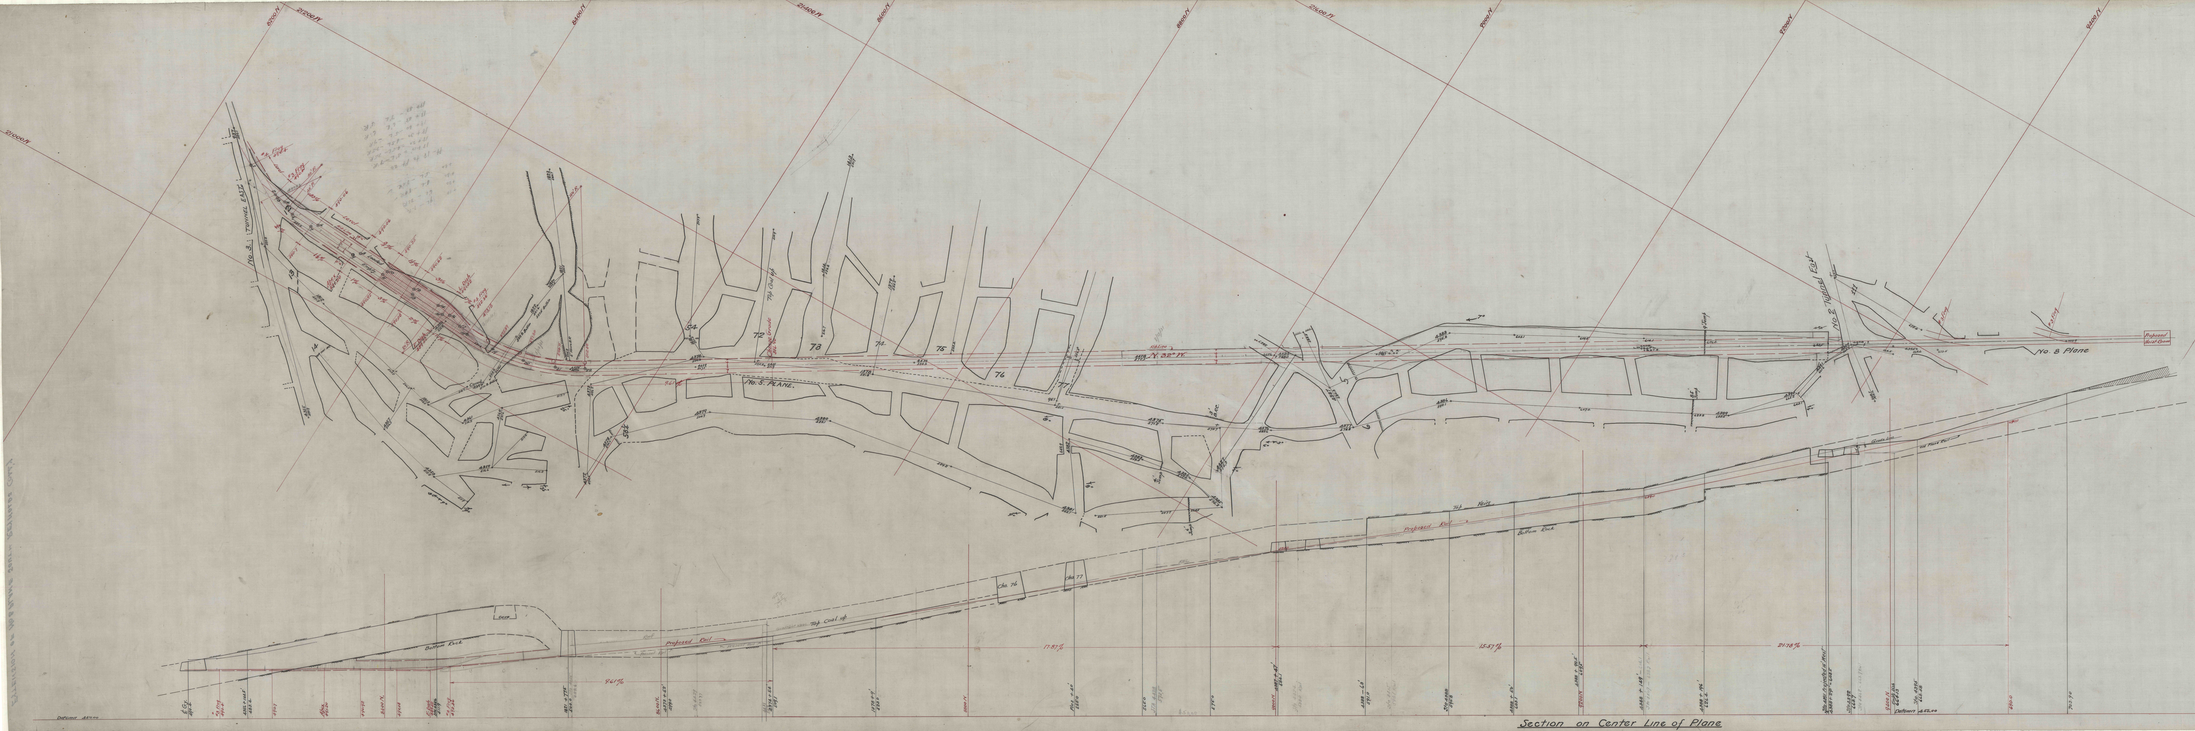


REYNOLDS NO.8 COLLIERY
PLAN AND PROFILE OF NO.8 PLANE EXTENSION
FROM
NO.1 SLOPE I EAST TO NO.3 TUNNEL EAST RED ASH VEIN
SCALE 1"=20'
OCTOBER 1930.