
LEGEND

- EMERGENCY LIGHT UNIT, DUAL LITE DL-4
- REMOTE HEAD, DUAL LITE INTERIRO-REMP-16v, EXTERIOR-EX-05
- EXIT SIGN, DUAL LITE EXCALIBER CWRNB-DC-6v
- 2 HEAD W.P. FLOOD WITH PHOTO EYE

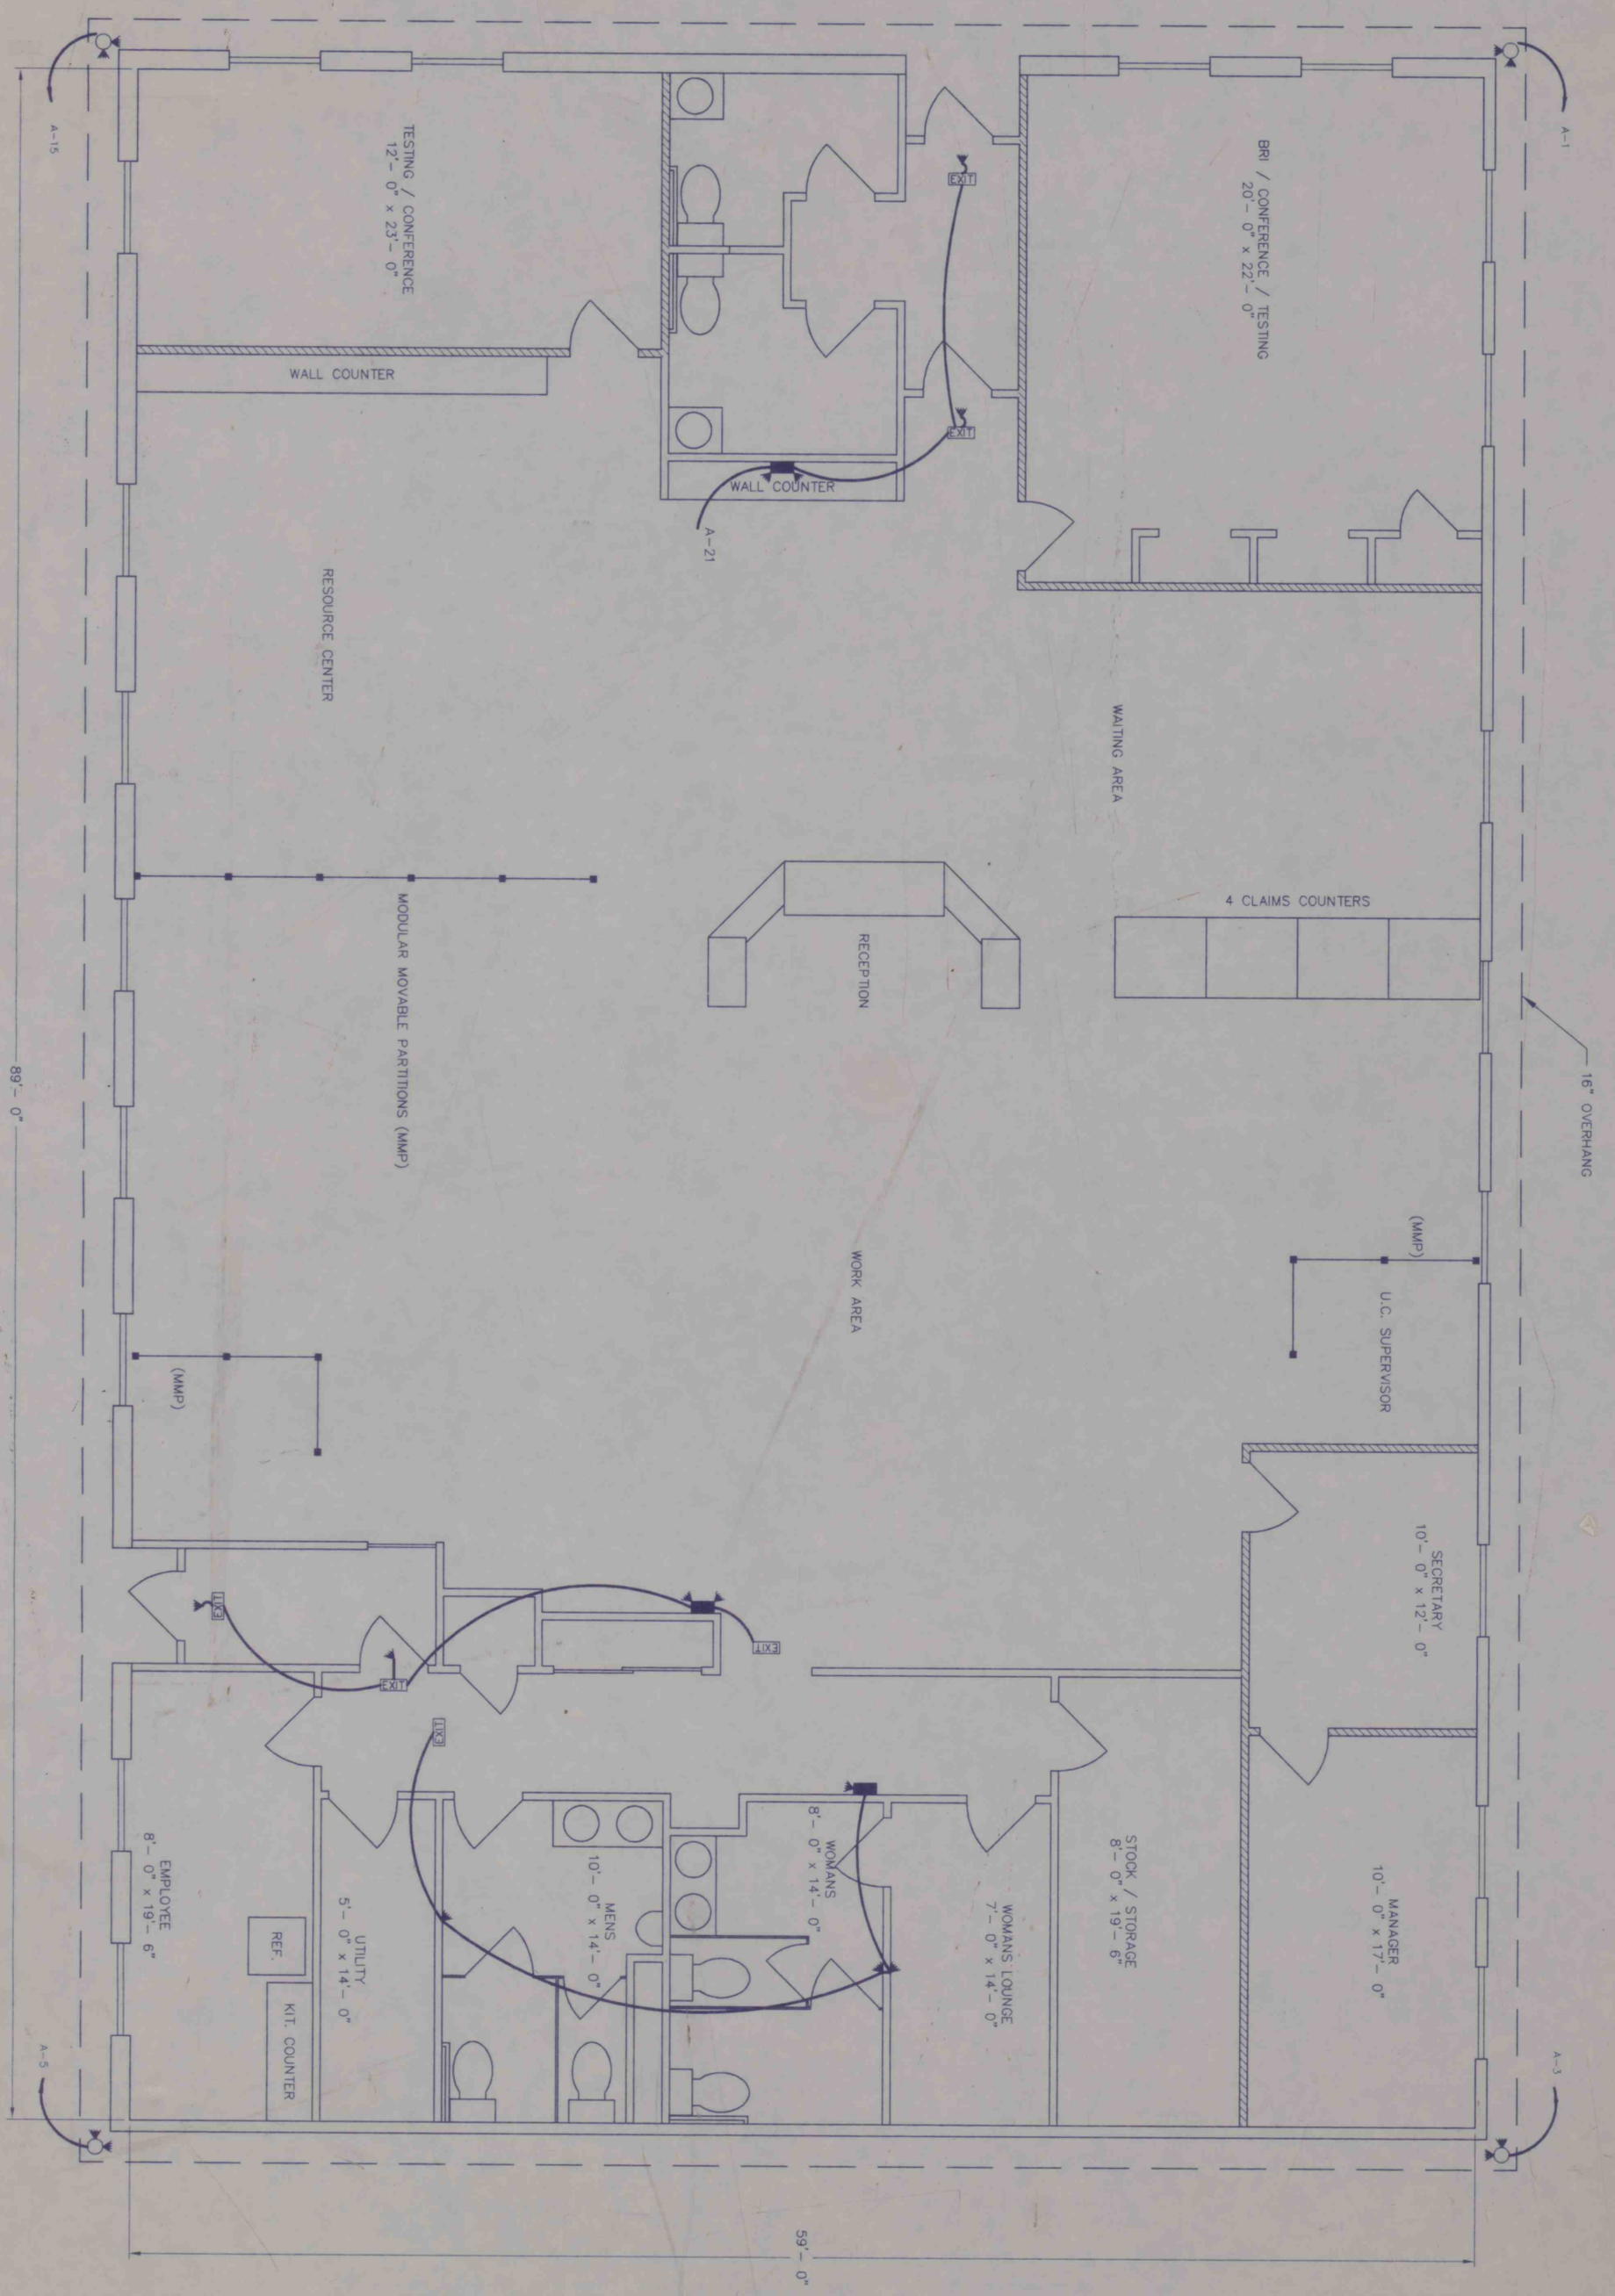

JOB CENTER
602 EAST MAHONING STREET
EMERGENCY / PERIMETER LIGHTING PLAN
PUNXSUTAWNEY PA.

APPROVED: _____
DATE: _____

APPROVED: _____
DATE: _____

APPROVED: _____ ENGINEER
REG. NO. _____ DATE: _____

SEAL

SHEET E3.5 OF 7 SHEETS

LEE - SIMPSON ASSOCIATES, INC.
CONSULTING ENGINEERS
203 WEST WEBER AVE. DUBOIS, PA. 15801 (814)371-7750

REVISIONS	BY
9-24-93	M.R.D.

DRAWN BY: M.R.D. FAX NO. (814) 371-8864
CHECKED BY: S.K.
DATE: 6-29-93 DISK NO. ?_
SCALE 1/4"= 1'- 0" FILE NO. 89313001