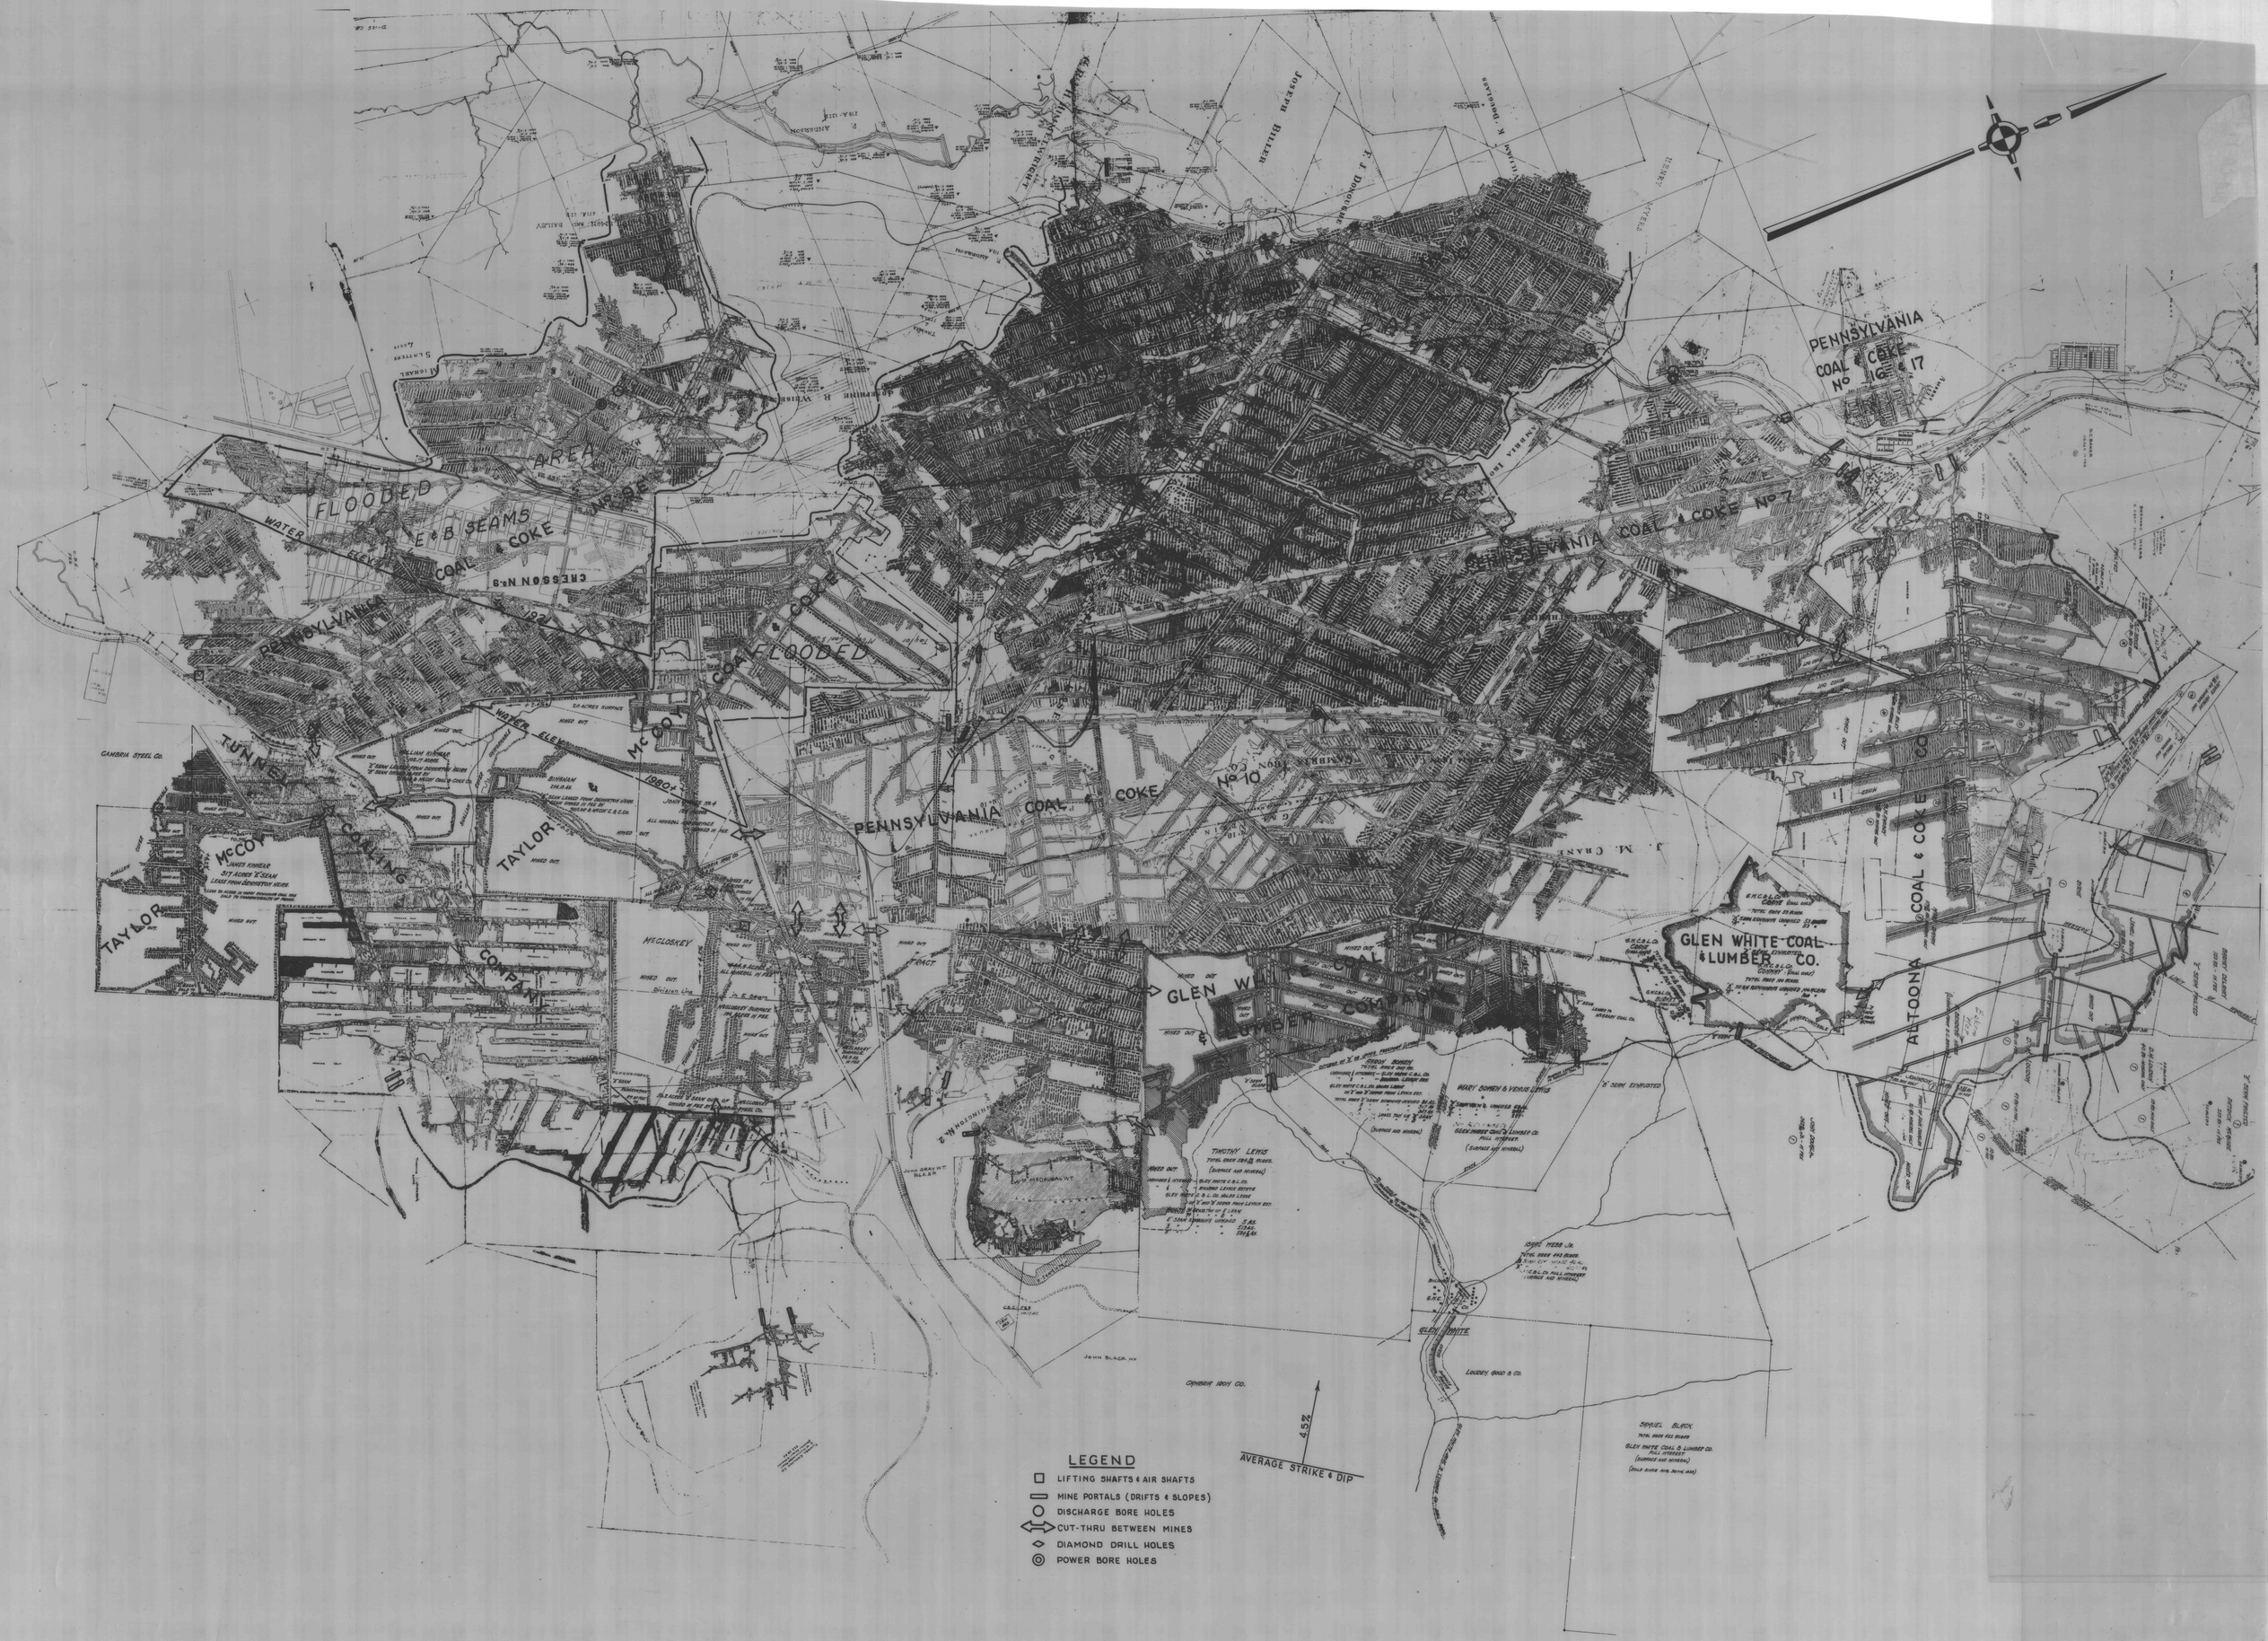
FLOODED AREA
WATER ELEV.
E & B SEAMS
COAL & COKE
CRESSON No. 9
PENNSYLVANIA COAL & COKE
FLOODED
TUNNEL
CAMBRIA STEEL CO.
McCOY
TAYLOR
McGLOSKEY
COMPANY
PENNSYLVANIA COAL & COKE No. 10
GLEN WHITE COAL & LUMBER CO.
PENNSYLVANIA COAL & COKE No. 7
PENNSYLVANIA COAL & COKE No. 16 & 17
ALTOONA COAL & COKE
TIMOTHY LEWIS
(SURFACE AND MINERAL)
MARY DOWDEN & VERNA LEWIS
(SURFACE AND MINERAL)
SAMUEL BLACK
GLEN WHITE COAL & LUMBER CO.
(SURFACE AND MINERAL)
JOHN BLACK
CAMBRIA IRON CO.
LOUDEN, GOOD & CO.
GLEN WHITE
AVERAGE STRIKE & DIP
45%
LEGEND
LIFTING SHAFTS & AIR SHAFTS
MINE PORTALS (DRIFTS & SLOPES)
DISCHARGE BORE HOLES
CUT-THRU BETWEEN MINES
DIAMOND DRILL HOLES
POWER BORE HOLES
SCALE: 1" = 1000'
PLAN COMPILED BY
MINING DEPARTMENT
QWIN, DOBSON & FOREMAN, INC.
ALTOONA PENNSYLVANIA