PROPOSED SLOPE

KUHSTOS & BAMBLING

SANDY RUN — BEDFORD CO.

Scales – Hor. 1"=100'
Ver. 1"= 20'
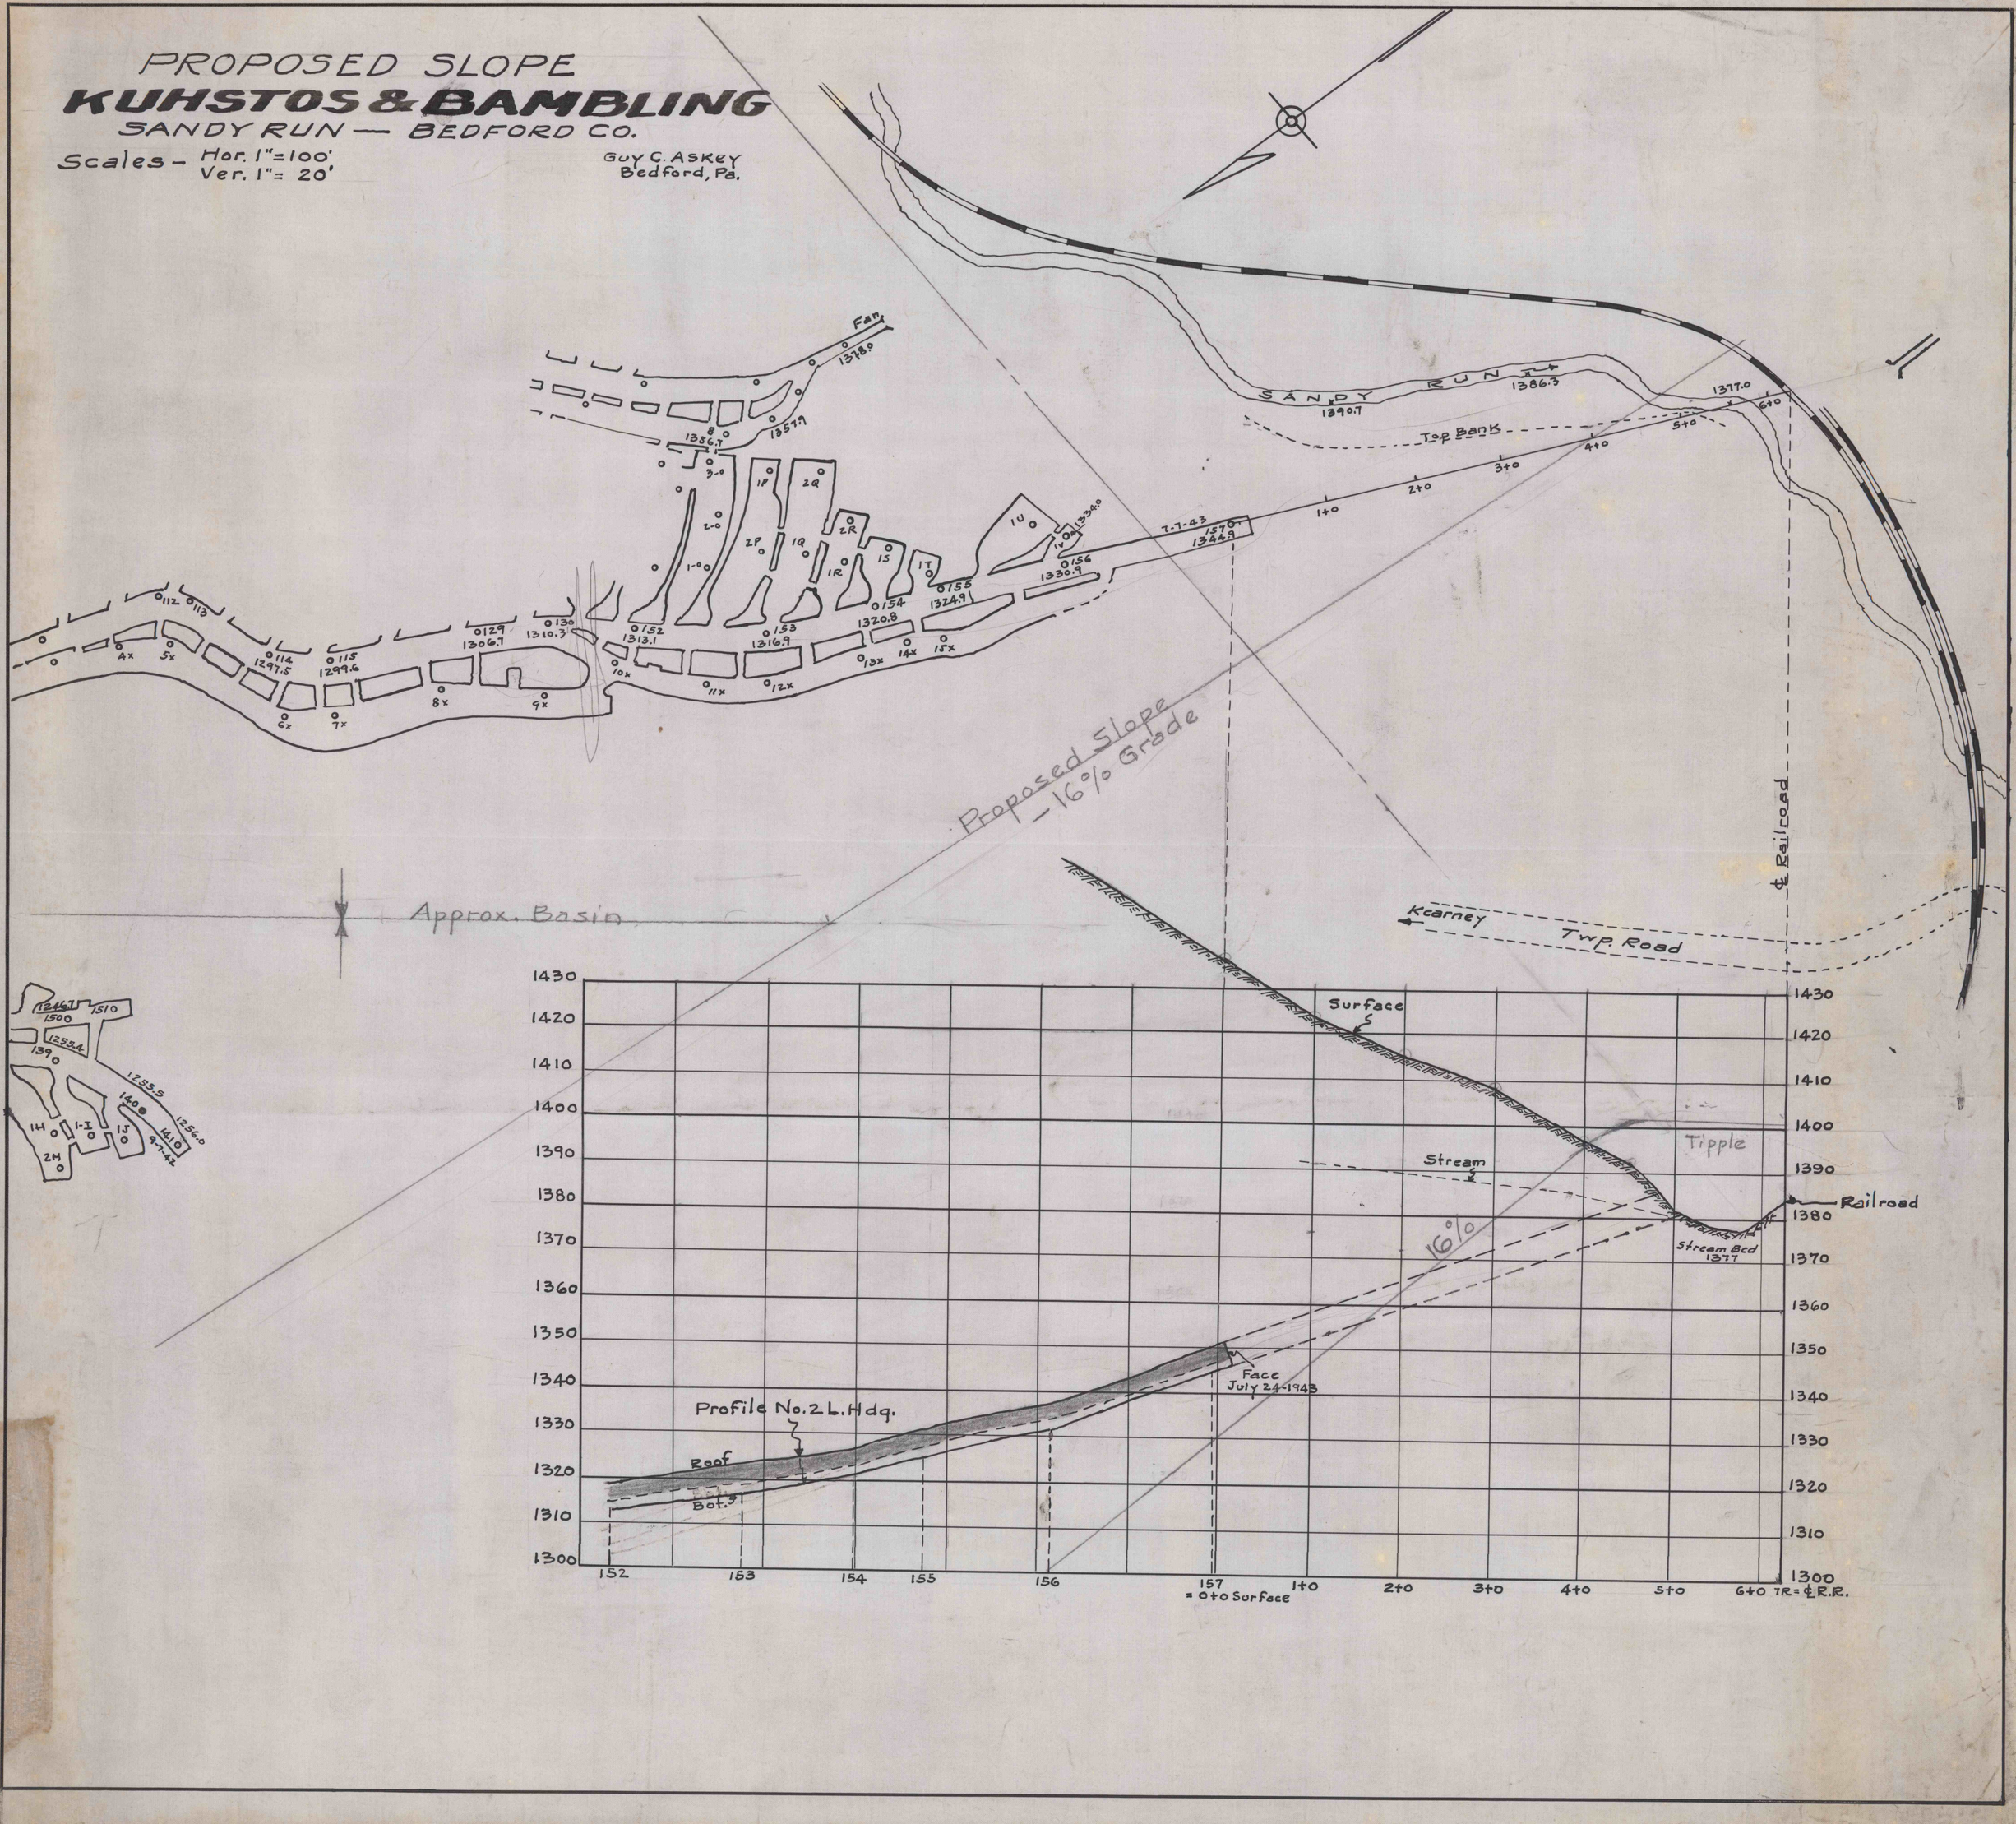
Guy C. Askey
Bedford, Pa.