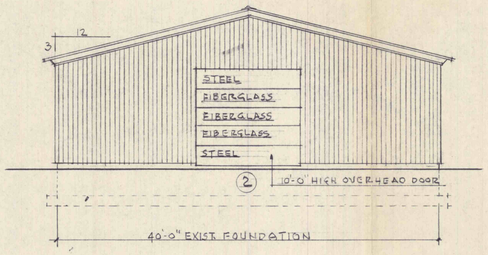

SOUTH ELEVATION 1/8"=1'-0"

DOOR NO. 2
11'-5" x 10'-0" VERIFY - UPWARD ACTING.
OVERHEAD DOOR CORP. NO. 431 WHITE FIBERGLASS, WHITE GALV. ST. SECTIONS, GALV. TRACK, LOCK INSIDE.
CONTRACTOR SHALL VERIFY WIDTH AT BUILDING SITE

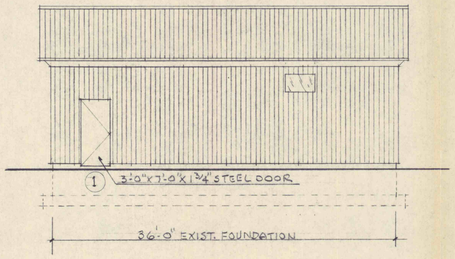

EAST ELEVATION 1/8"=1'-0"

DOOR NO. 1
3'-0" x 7'-0" x 1 3/4" - 18 GA. STEEL CECO GALVANIZED
FRAME 16 GA. STEEL GALV.
1½ PR. HINGES - MCKINNEY 4½ x 4½ T2314 BRONZE
LOCKSET - CORBIN NO. 865-455 BRONZE
HOLDER - CORBIN NO. 810-8 BRONZE

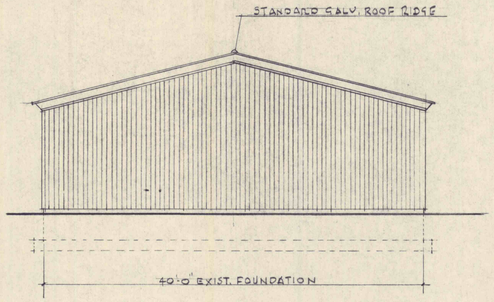

NORTH ELEVATION 1/8"=1'-0"

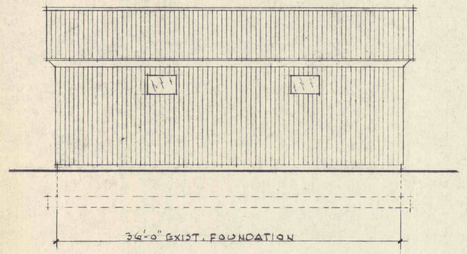

WEST ELEVATION 1/8"=1'-0"

NOTE:
ROOF & WALL PANELS, INAT CO 26 GAUGE GALV. STEEL DUROFINISH 100 FIELDSTONE BROWN

NOTE:
WINDOWS 3'-0" x 2'-0" FIXED ¼" CLEAR LEXAN IN ALUM. FRAME (3)

NOTE:
DOORS & WINDOWS SHALL HAVE SUBFRAMES AS REQUIRED FOR A PROPER & SECURE INSTALLATION

NOTE:
PAINT DOOR NO. 1 & FRAME ONE PRIME COAT & TWO FINISH COATS OF EXTERIOR ENAMEL, COLOR TO MATCH SIDING.

ELECTRIC

GENERAL DUTY SWITCH - SQUARE D D221 NEB 30 AMP, NEMA 3, DRK 30 FUSE KIT, BOLT ON HUBS, GROUND N.E.C., SECURE TO COLUMN.
LIGHT OUTLET BOX - CROUSE HINDS YFX10 SECURE TO T PURLINS, FIXTURE HANGER #ARB62
LIGHT FIXTURE - MILLER NO. AE 3040 ½" CONDUIT, 75/1, 75 W. LAMP, REFLECTOR NO. AE-3030, PENDENT AE 1021.
ALL WIRING SHALL BE COPPER, NEC

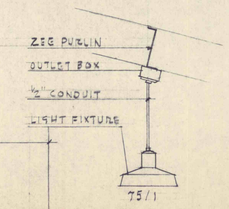

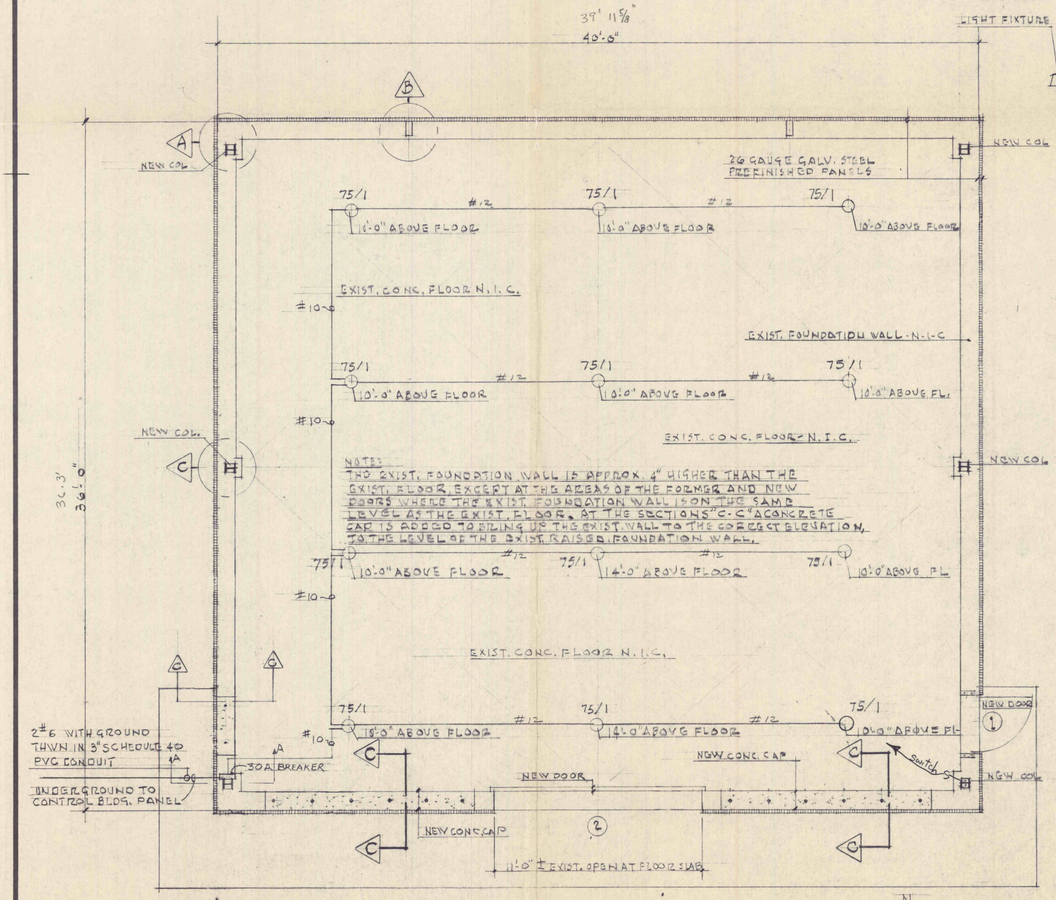

FLOOR PLAN ¼"=1'-0"

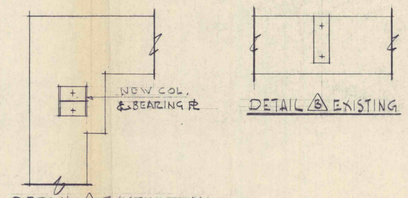

DETAIL A EXISTING WALL

DETAIL B EXISTING

NOTE:
ALL COLUMNS SHOWN ARE NEW

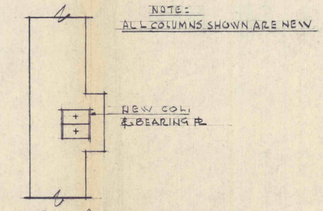

DETAIL A EXISTING WALL

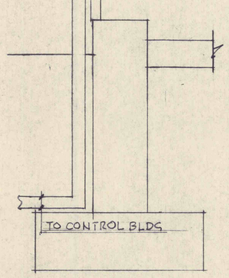

SECTION A A

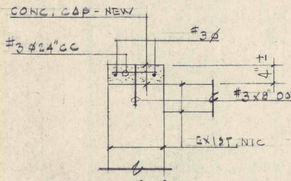

SECTION A A CONC. CAP
AT THREE LOCATIONS WHERE SECTION C-C OCCURS

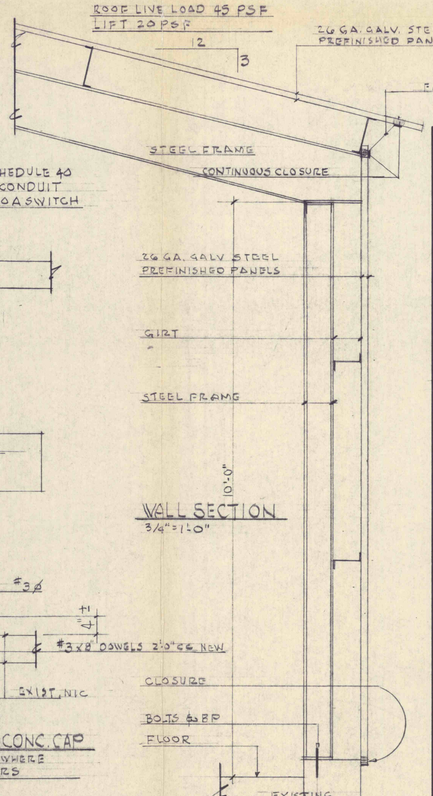

WALL SECTION
3/4"=1'-0"

NOTE:
- THE PROFESSIONAL ENGINEER FOR THE SUCCESSFUL BIDDER SHALL DETERMINE THE REQUIRED ANCHORAGE TO THE FOUNDATION WALL NECESSARY TO WITHSTAND STANDARD PRACTICE REQUIREMENTS FOR LOADINGS AND FORCES. THIS INCLUDES THE REMOVAL OF A PORTION OF THE EXISTING FOUNDATION AND REPLACEMENT WITH ADEQUATE ANCHORAGE MATERIAL AS DETERMINED BY THE ENGINEER AND MANUFACTURER.

ALL DIMENSIONS AND EXISTING CONDITIONS SHALL BE CHECKED AND VERIFIED BY CONTRACTOR AT THE SITE.

NO.	DATE	REVISION	APPR.

SUBMITTED
PROJECT COORDINATOR

APPROVED
CHIEF, MAINTENANCE DIVISION

APPROVED
DIRECTOR - BUREAU OF TOPO. & GEO. SURVEY

COMMONWEALTH OF PENNSYLVANIA
DEPARTMENT OF ENVIRONMENTAL RESOURCES
OFFICE OF RESOURCES MANAGEMENT

PROJECT NO. TGS 89-1

CORE STORAGE WAREHOUSE
FOR
BUREAU of TOPOGRAPHIC & GEOLOGIC SURVEY
HOLLYWOOD, CLEARFIELD CO. PA

PLAN, ELEVATIONS & DETAILS
REV. MAR. 29 1989, MAY 1, 1989

DRAWN BY	DATE	DRAWING NO.
JH	FEB-13-1989	2 of 2
CHECKED BY	SCALE	
DK	NOTED	