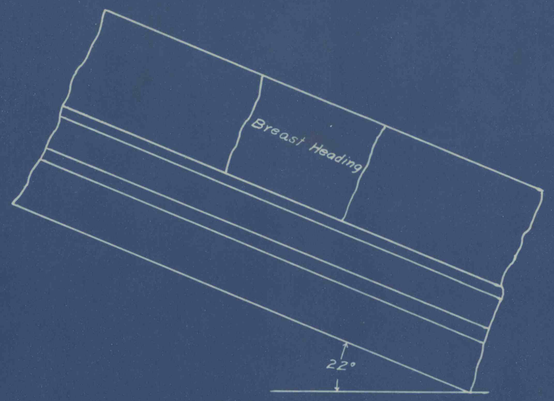

Section of vein at breast heading

top coal	5' 1"
slate	0' 5"
coal	1' 8"
slate + bone	0' 8"
coal	2' 6"

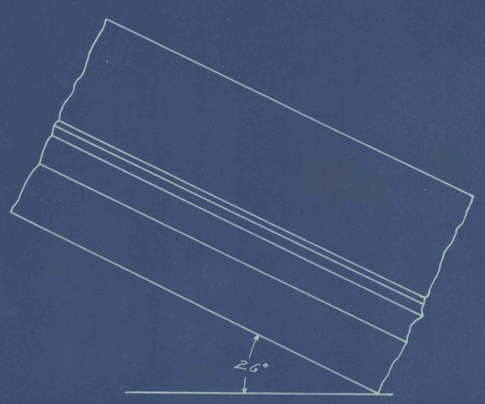

Section of vein at gangway

top coal	5' 3"
slate	0' 3"
coal	0' 7"
bone + slate	1' 5"
coal	2' 9"

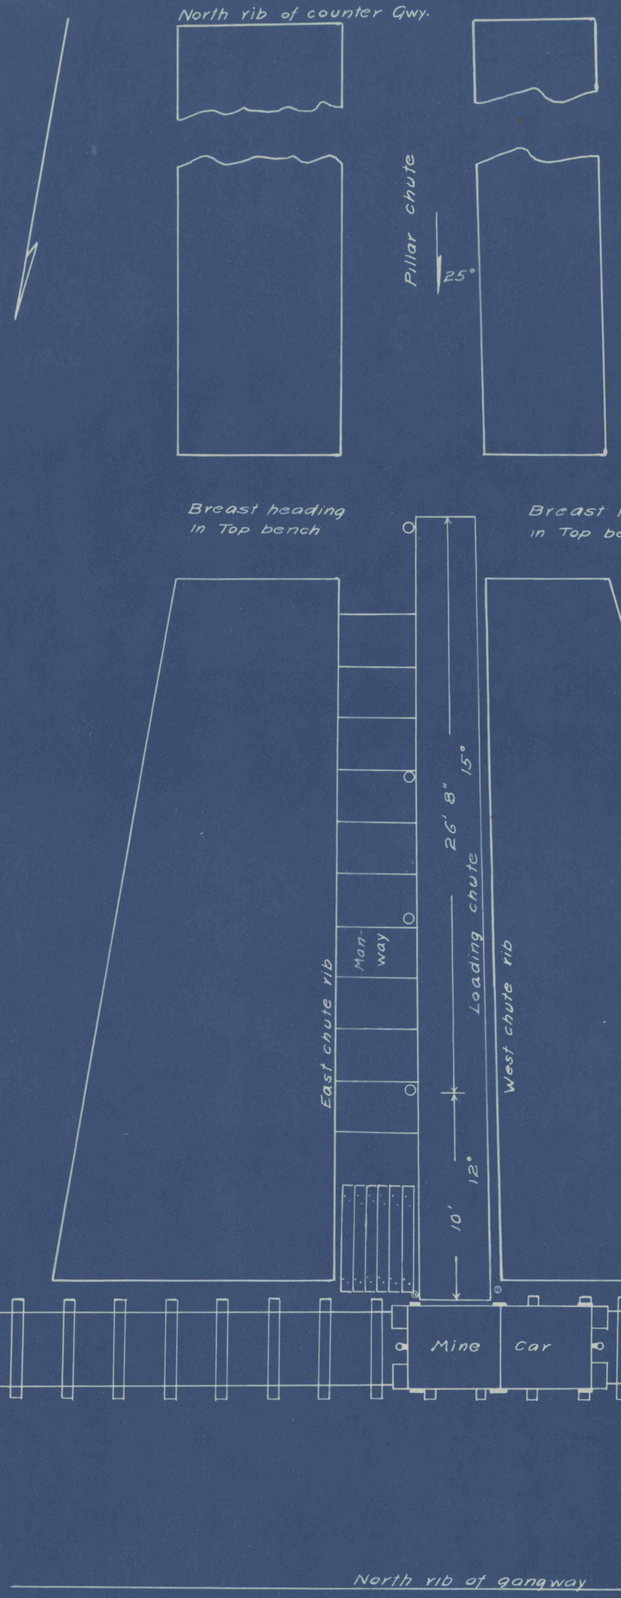

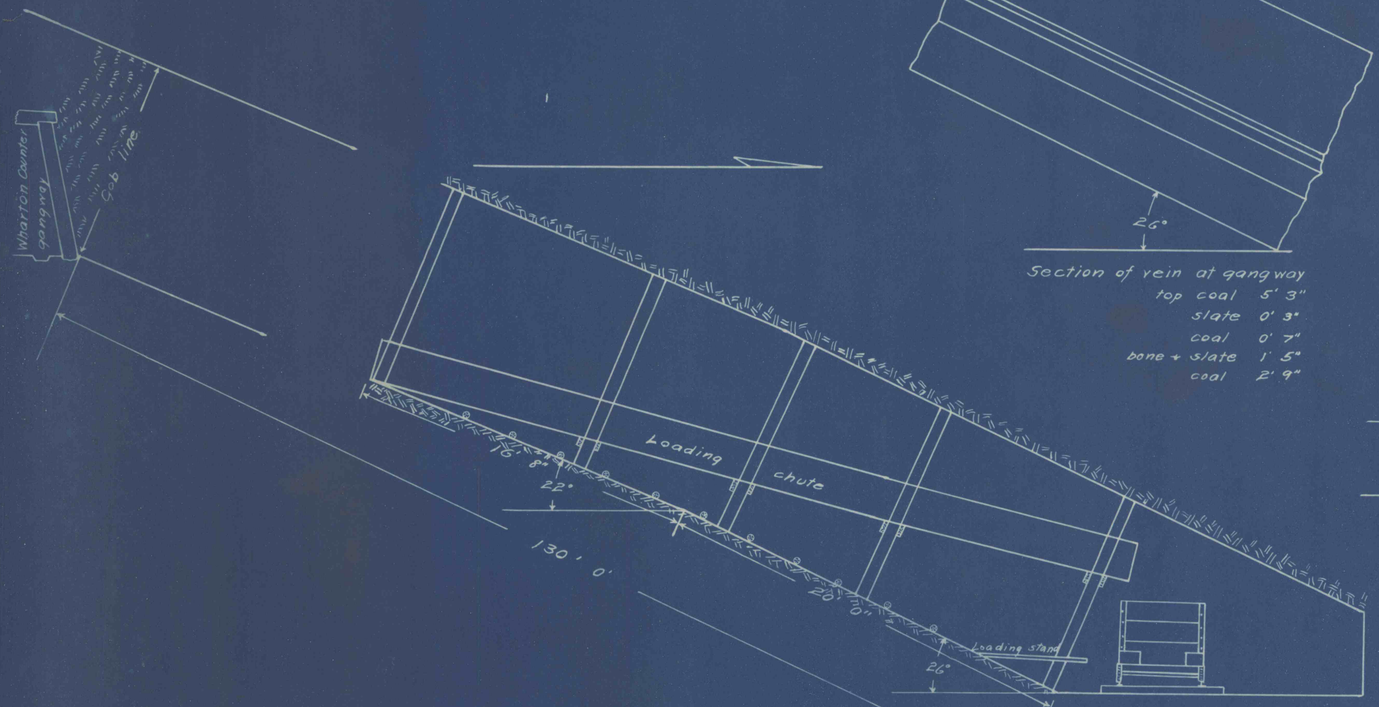

Plan and Cross-section of Pillar chute and Loading chute No 25½ West Wharton South Tunnel 1st Level

Scale 1" = 5'