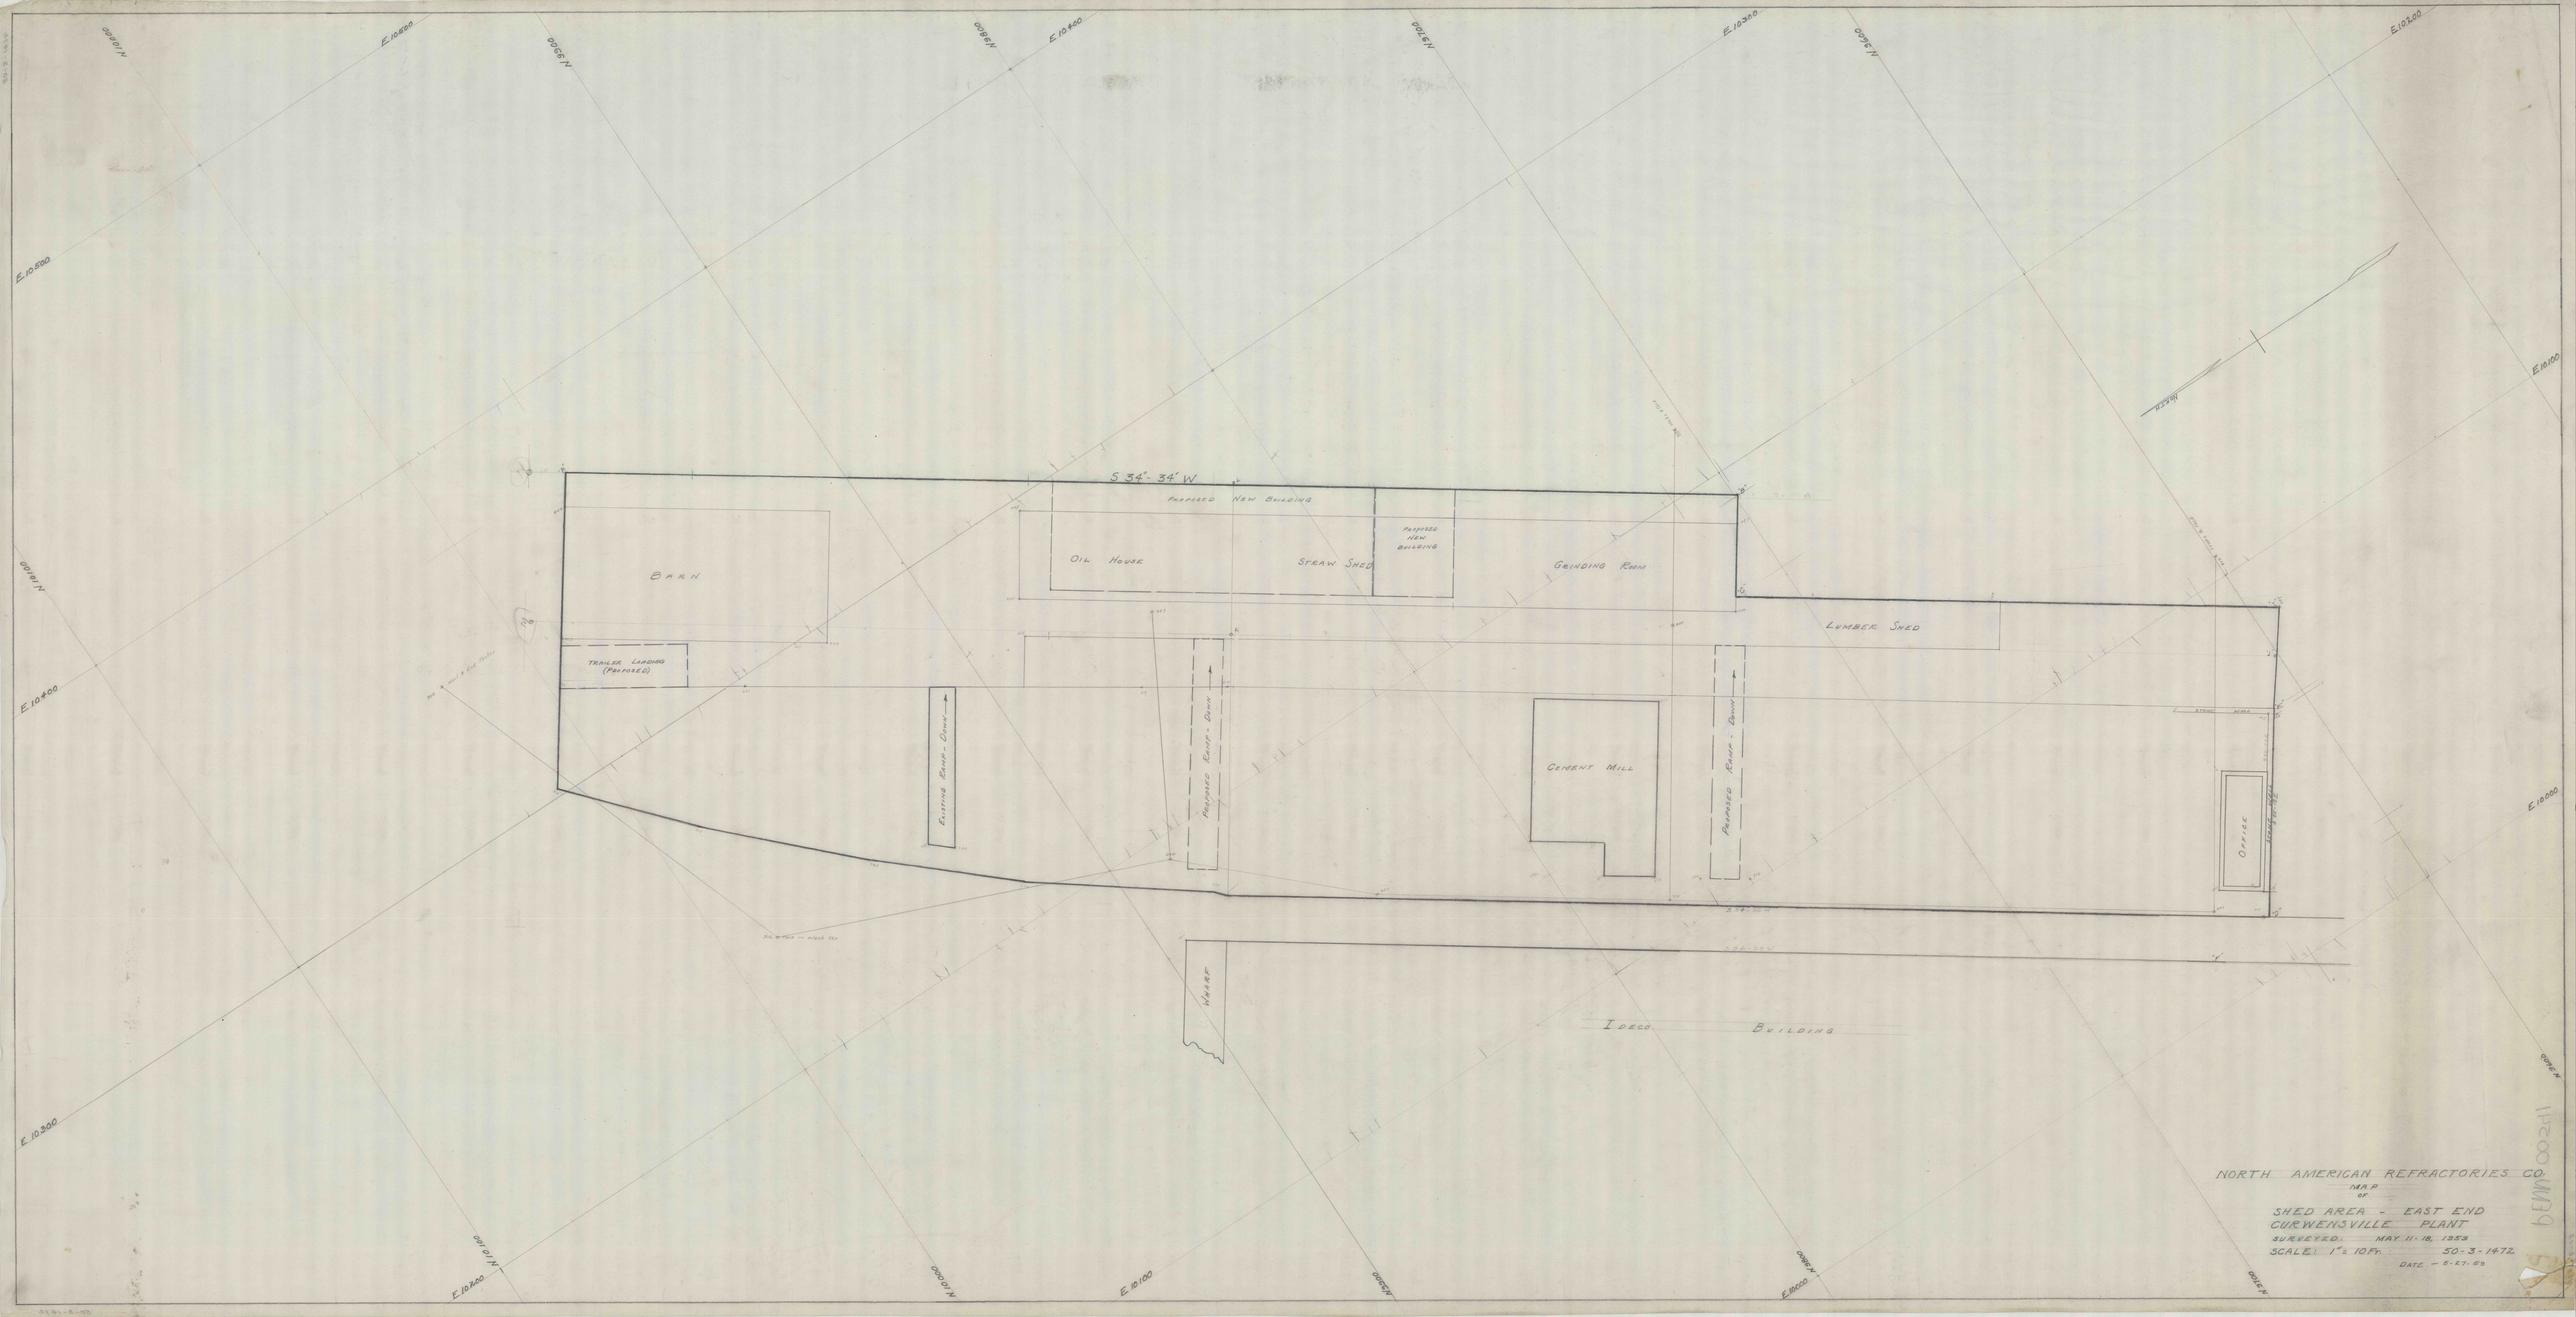
S 34° 34' W
PROPOSED NEW BUILDING
OIL HOUSE
STRAW SHED
PROPOSED NEW BUILDING
GRINDING ROOM
BARN
TRAILER LOADING (PROPOSED)
LUMBER SHED
EXISTING RAMP - DOWN
PROPOSED RAMP - DOWN
CEMENT MILL
PROPOSED RAMP - DOWN
OFFICE
WHARF
IDECO BUILDING
E 10,100
E 10,200
E 10,300
E 10,400
E 10,500
E 10,600
E 10,700
E 10,800
E 10,900
E 11,000
N 10,100
N 10,200
N 10,300
N 10,400
N 10,500
N 10,600
N 10,700
N 10,800
N 10,900
N 11,000
NORTH AMERICAN REFRACTORIES CO.
MAP OF
SHED AREA - EAST END
CURWENSVILLE PLANT
SURVEYED: MAY 11-18, 1959
SCALE: 1" = 10 Ft.
50-3-1472
DATE - 6-27-59