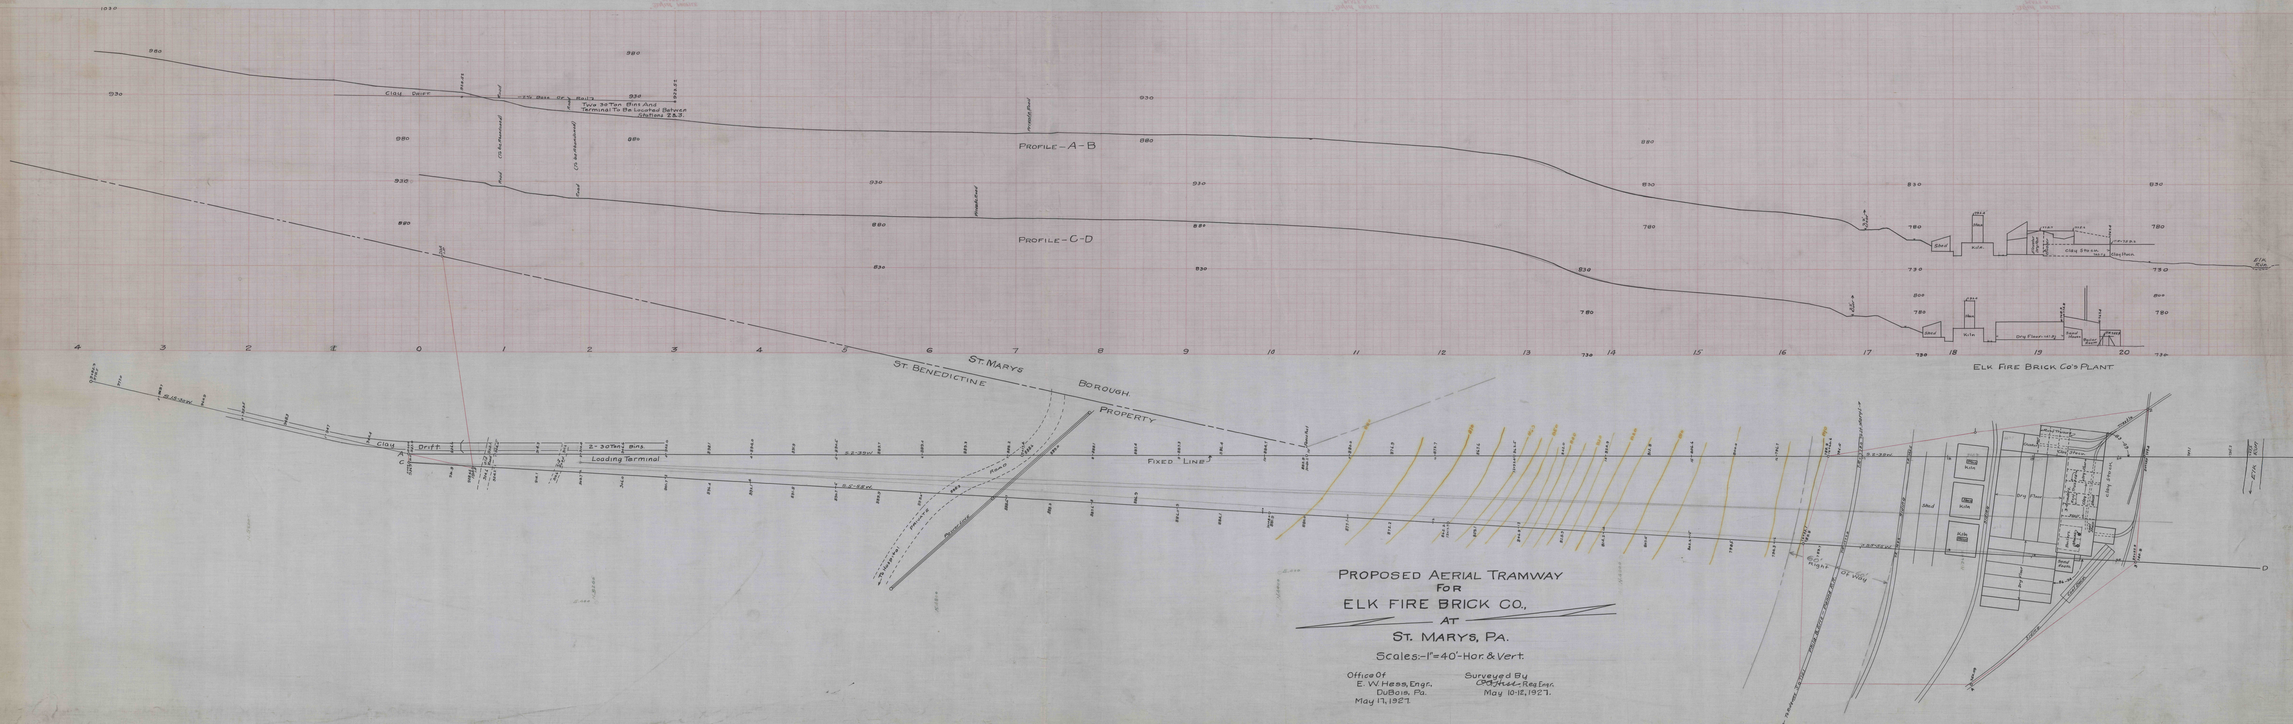


# PROPOSED AERIAL TRAMWAY FOR ELK FIRE BRICK CO., AT ST. MARYS, PA.

Scales:- 1" = 40'-Hor. & Vert.

Office Of
E. W. Hess, Engr.
DuBois, Pa.
May 11, 1927.

Surveyed By
C. E. Hess, Rod Engr.
May 10-12, 1927.

N.B. 121
T. B. 2
FILE-1341 (6.12.24)