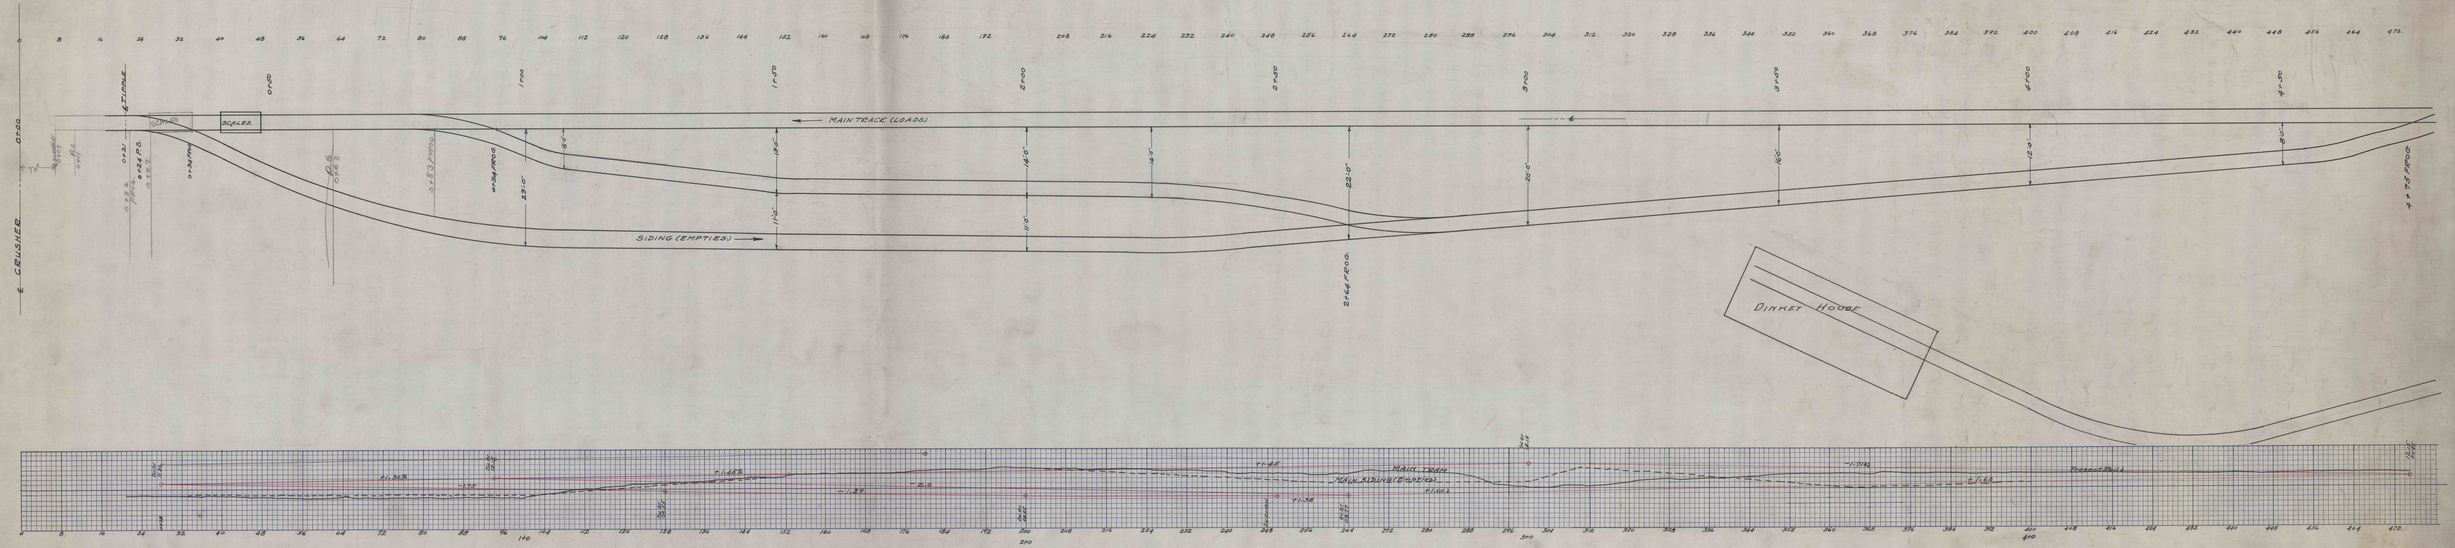

LAYOUT OF TRAM-ROAD
CLEARFIELD PLANT
Nov. 5-18 100/18-P

LAYOUT OF TRAM-ROAD.
CLEARFIELD PLANT.
Nov. 5-18
Drawn By E.F.N. Traced By E.R.E.
Checked E.A.K.

A5-3-6
P
100/2