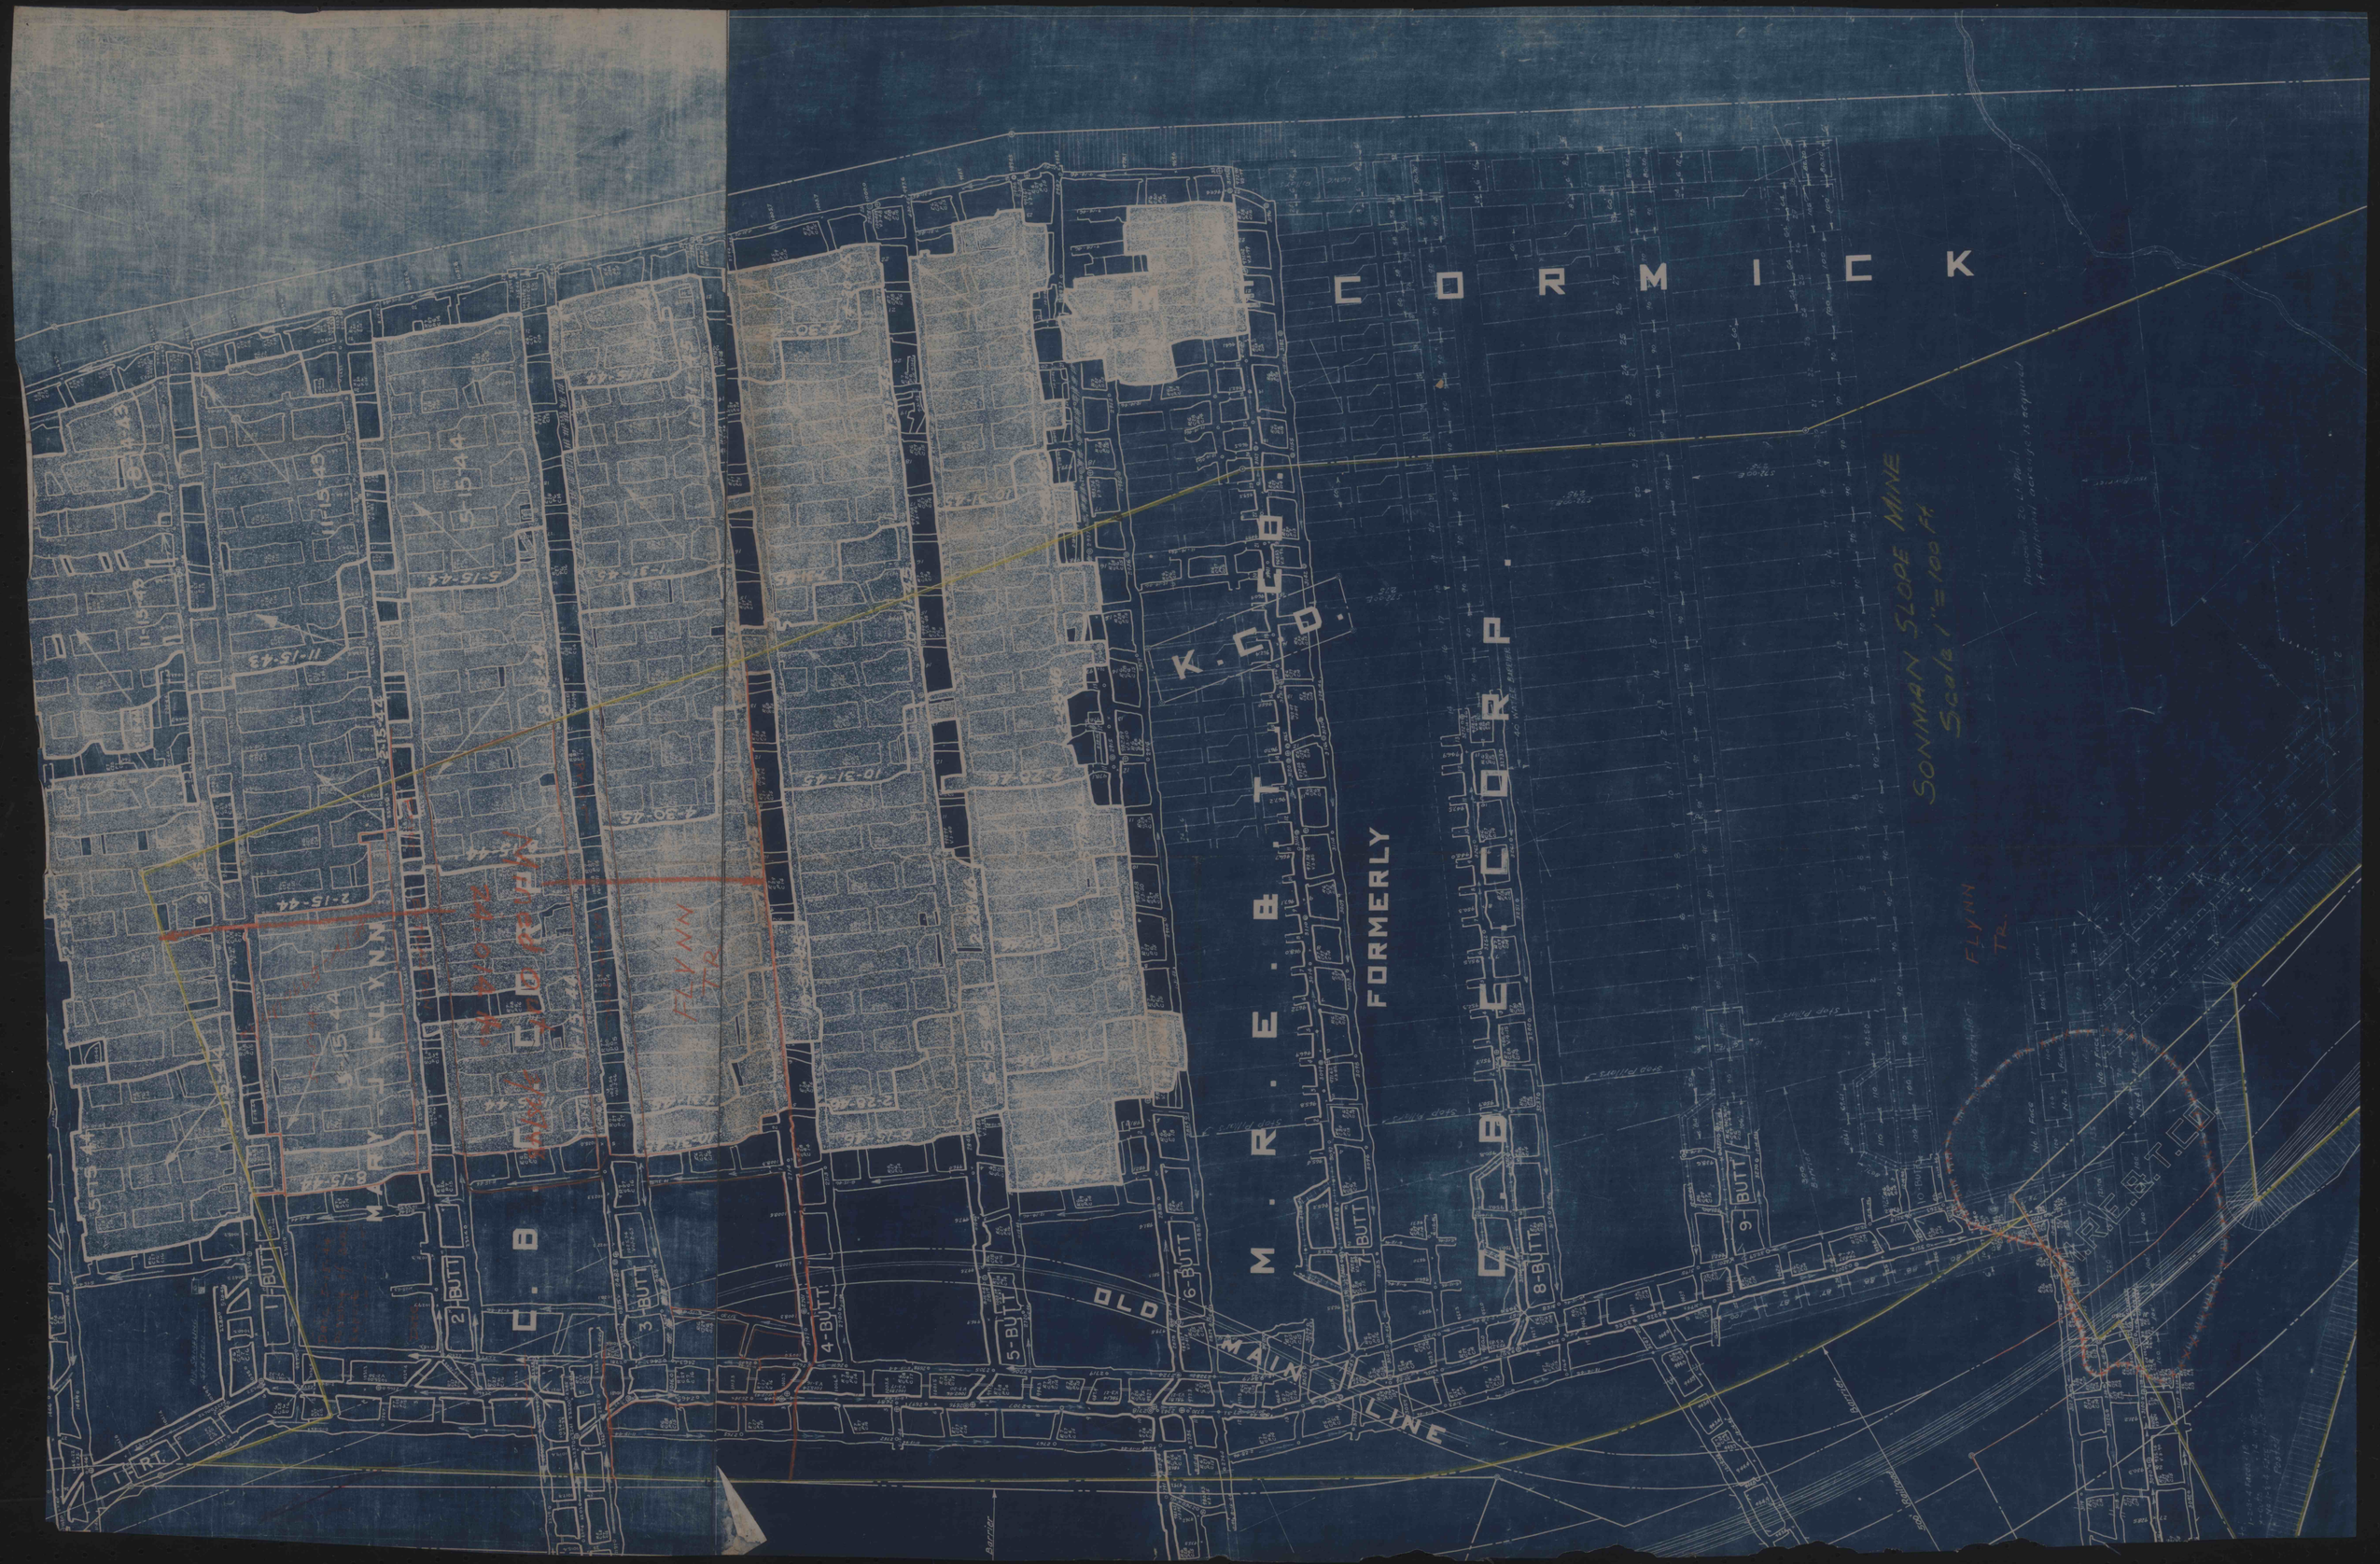

CORMICK
K.C.O.
M.R.E.&T.
FORMERLY
C.B.&C.O.R.P.
C.B.
MARY J. FLYNN
FLYNN TR.
OLD MAIN LINE
1-BUTT
2-BUTT
3-BUTT
4-BUTT
5-BUTT
6-BUTT
7-BUTT
8-BUTT
9-BUTT
SONMAN SLOPE MINE
Scale 1" = 100 ft.