730

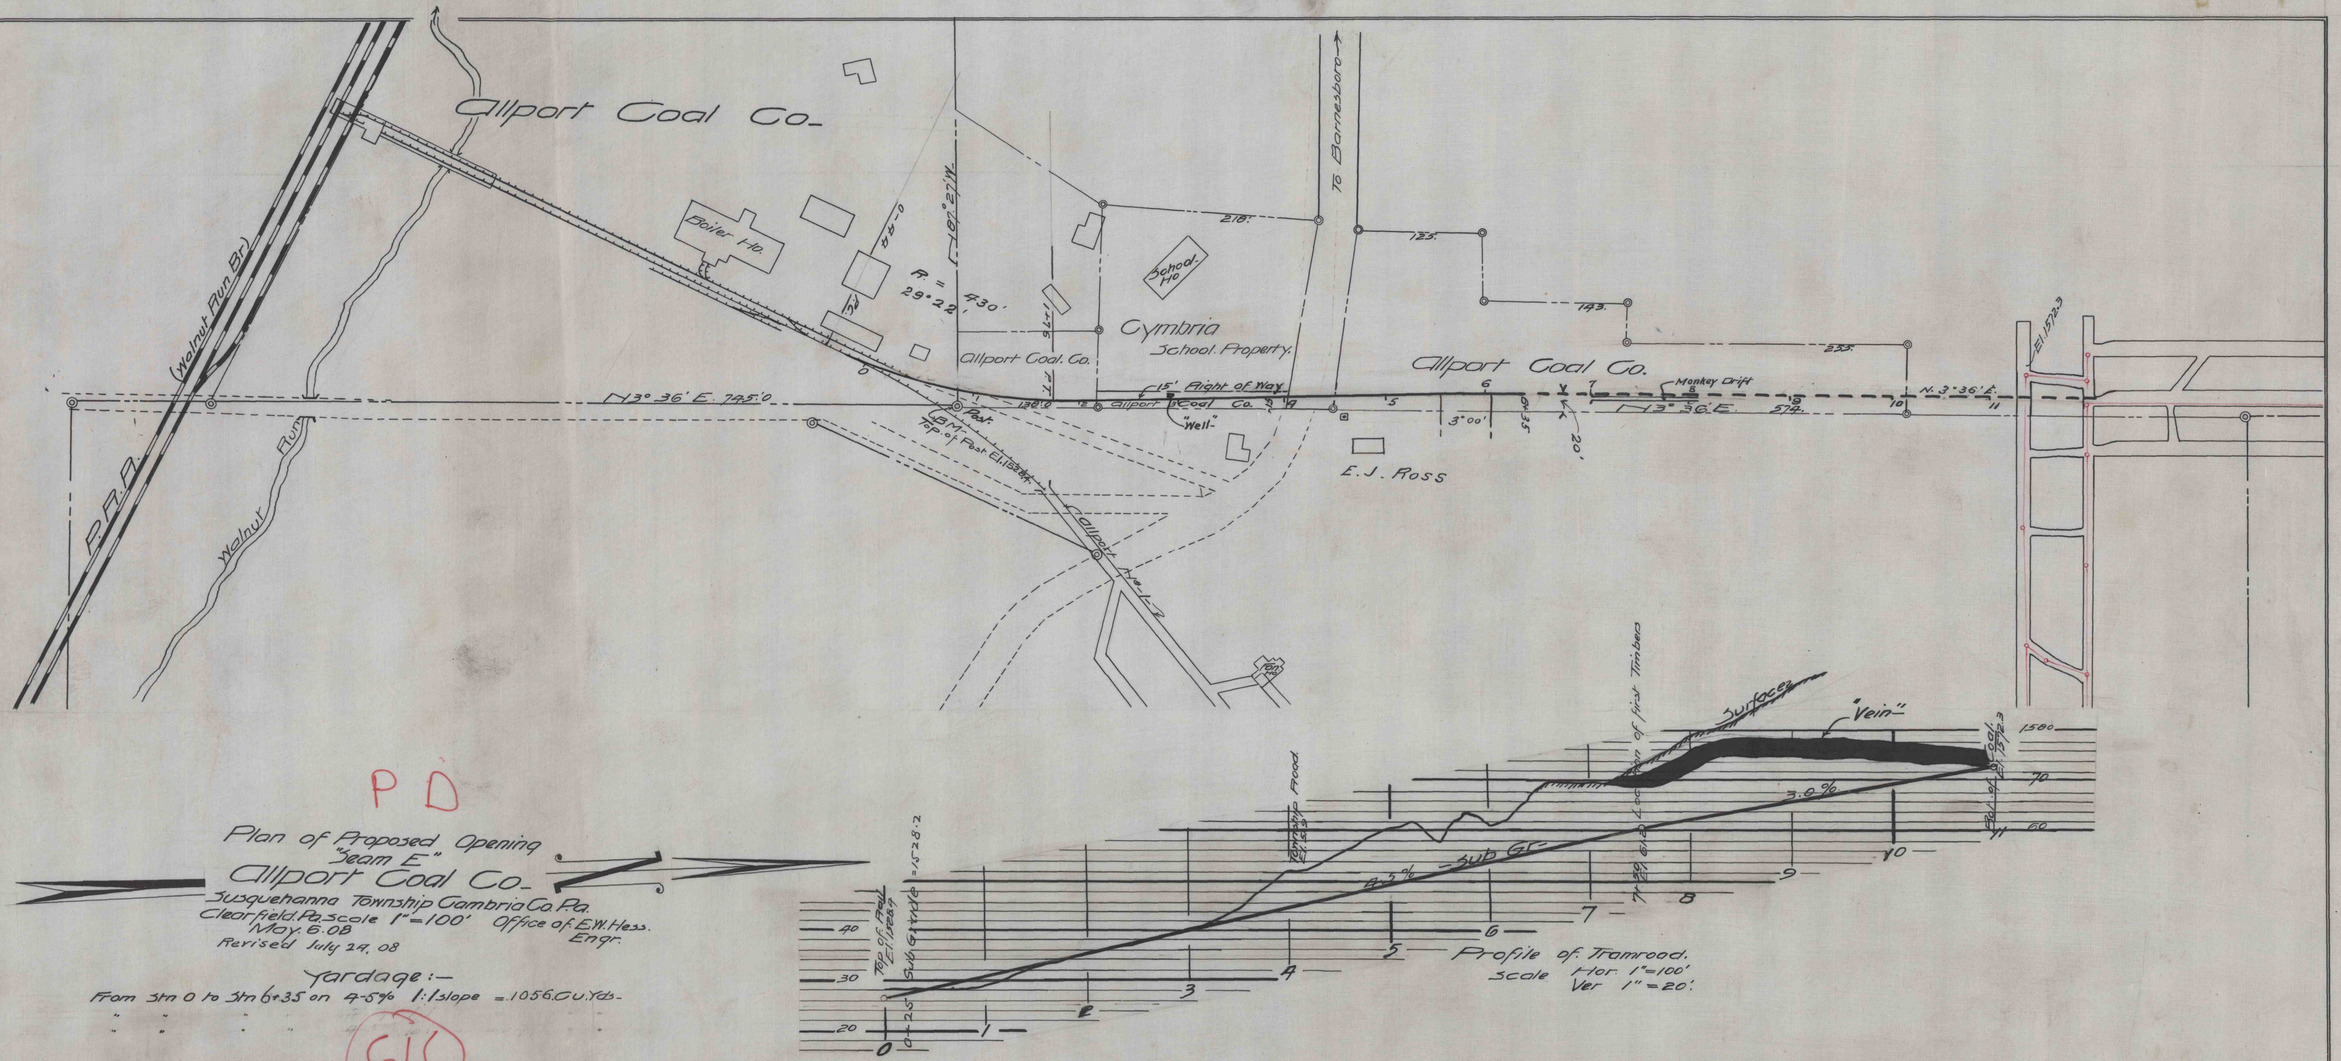

PD

Plan of Proposed Opening
"Seam E"
Allport Coal Co.
Susquehanna Township Cambria Co. Pa.
Clearfield Pa. Scale 1"=100' Office of E.W. Hess.
May. 6. 08 Engr.
Revised July 24, 08

Yardage:—
From 3tn 0 to 3tn 6+35 on 4-5% 1:1 slope = 1056.6 Cu. Yds.
" " " " " "

616

730