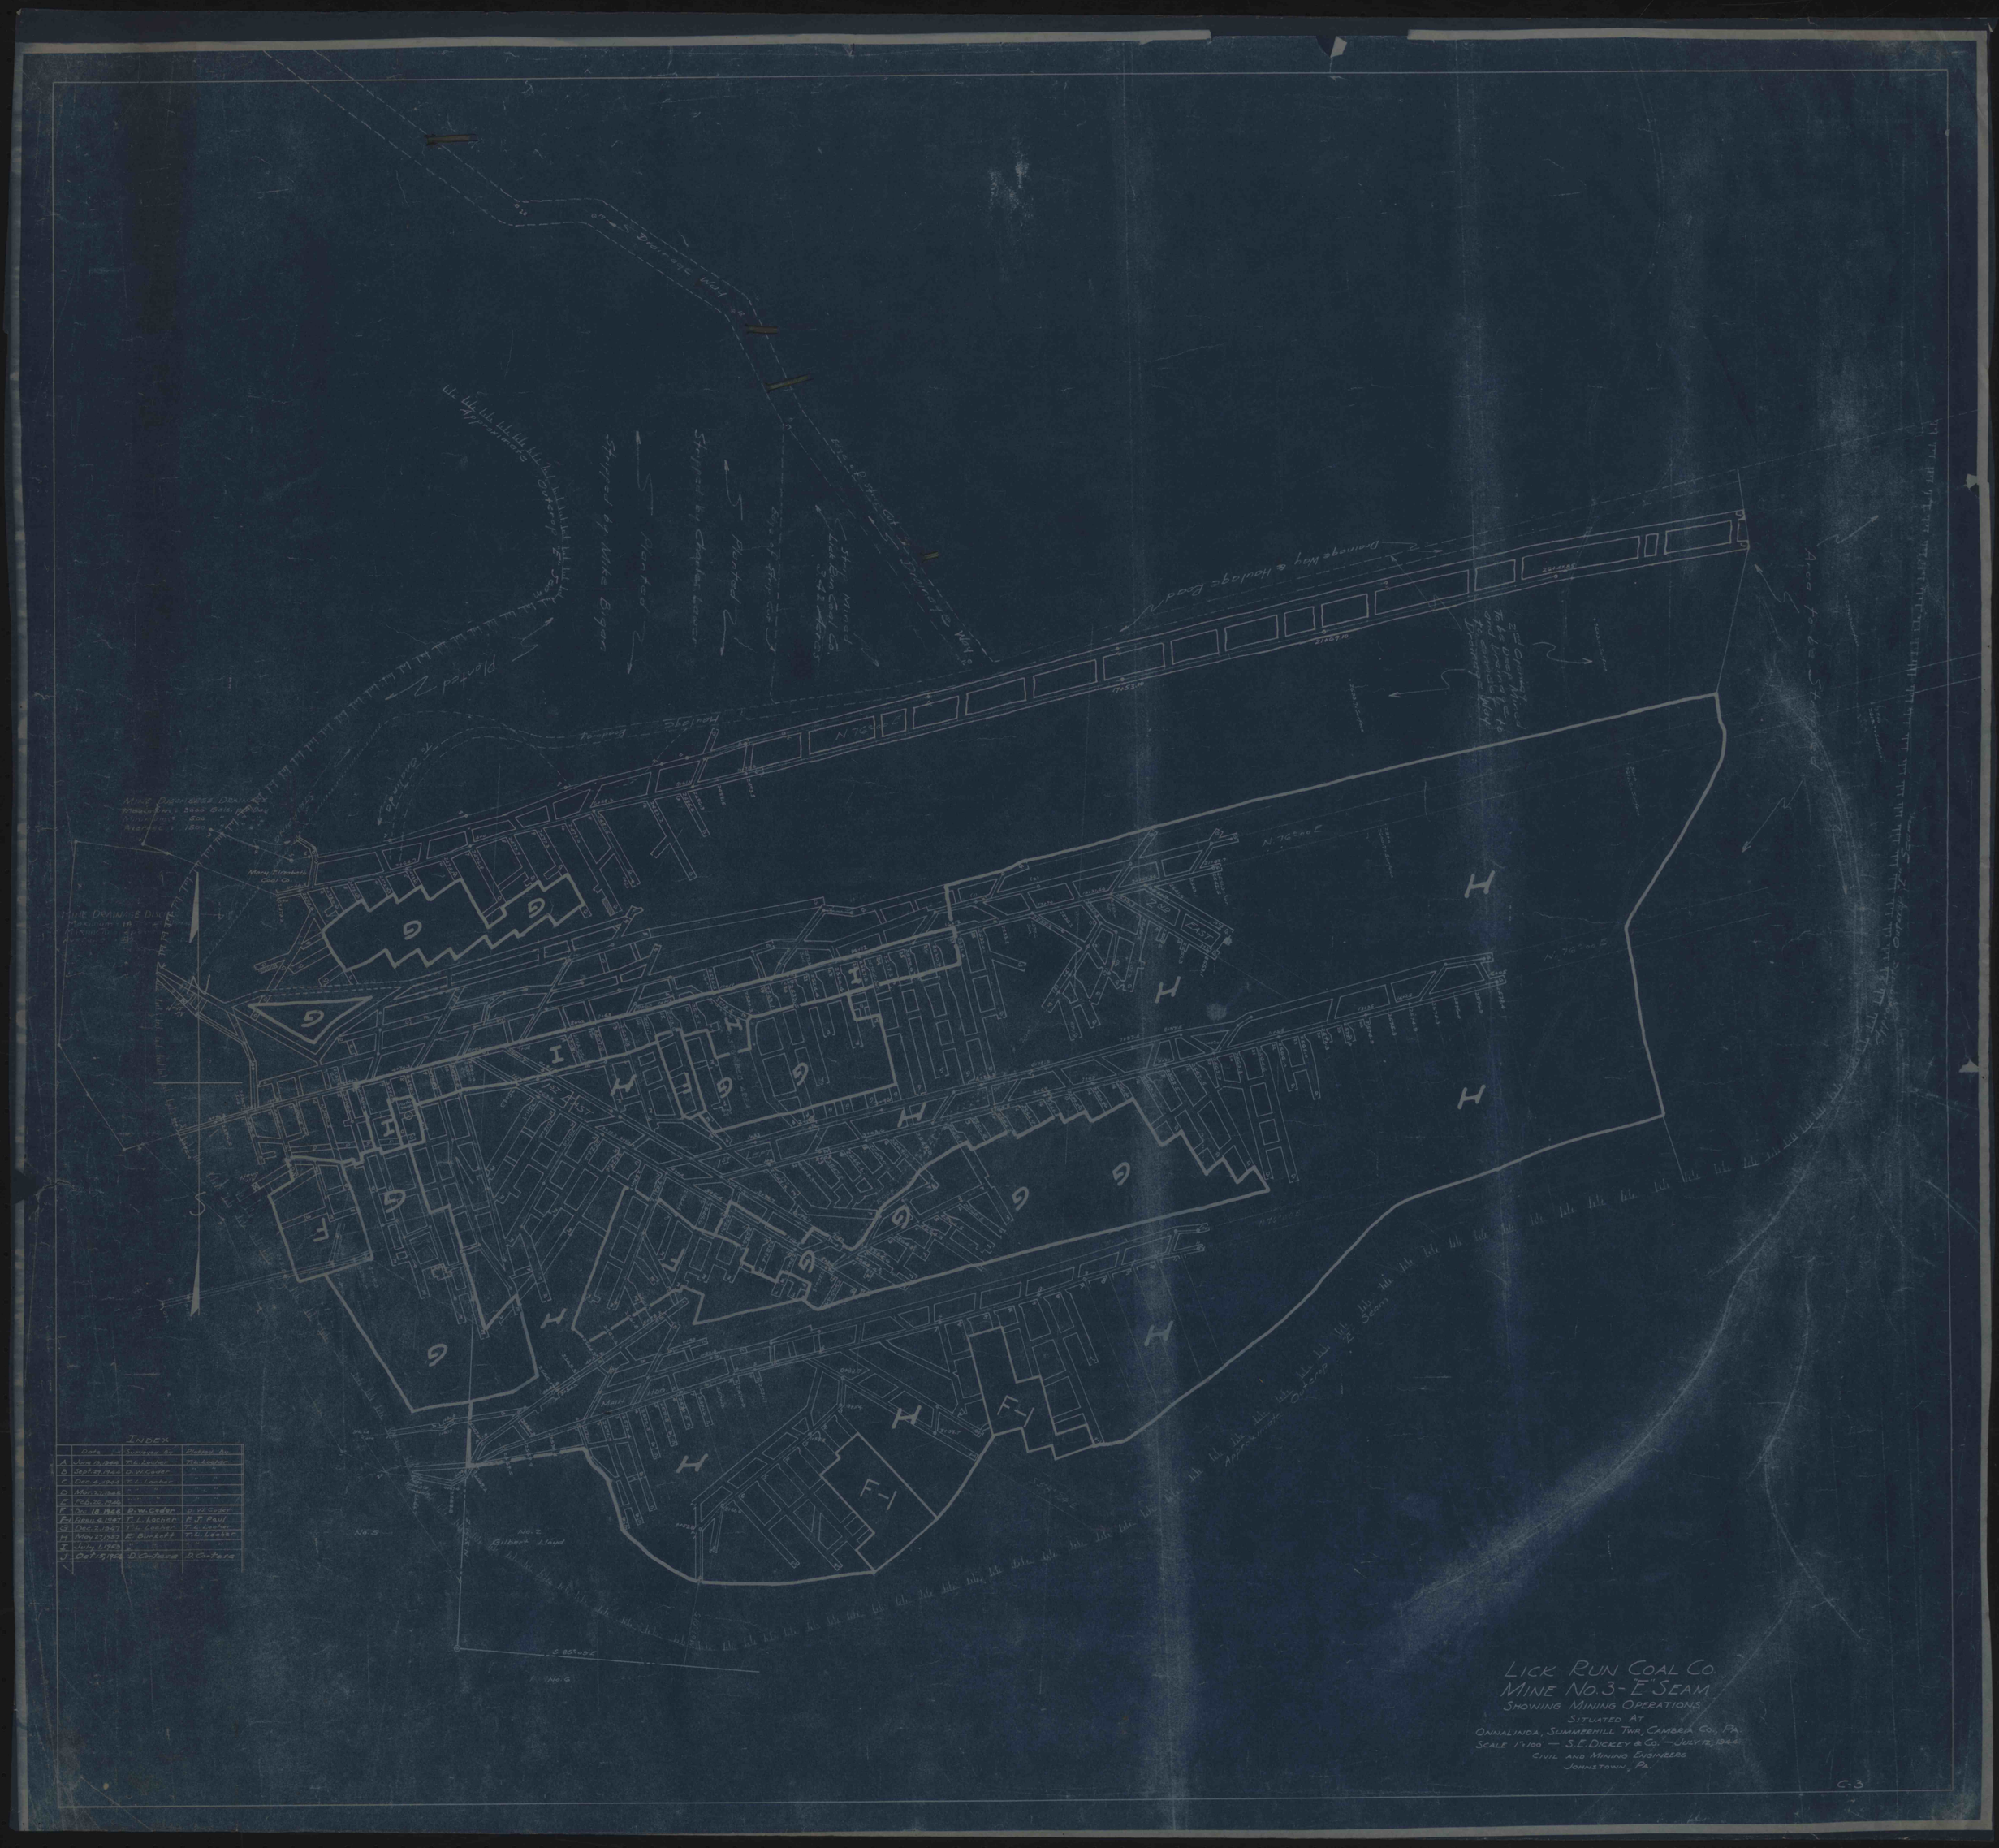
Nine Dutchess Drainage
Mine Drainage Ditch
Mary Elizabeth Coal Co.
Drainage Ditch from Shaft
Shafted by Mine Opening
Planted
Planted
Planted
Shafted by Mine Opening
Lick Run Coal Co. Shaft
Drainage Way & Haulage Road
N 76° E
N 76° 00' E
Area Reserved for Shaft
Haulage
Haulage
To Drainage
Main Haulage
Main Haulage
Main Haul