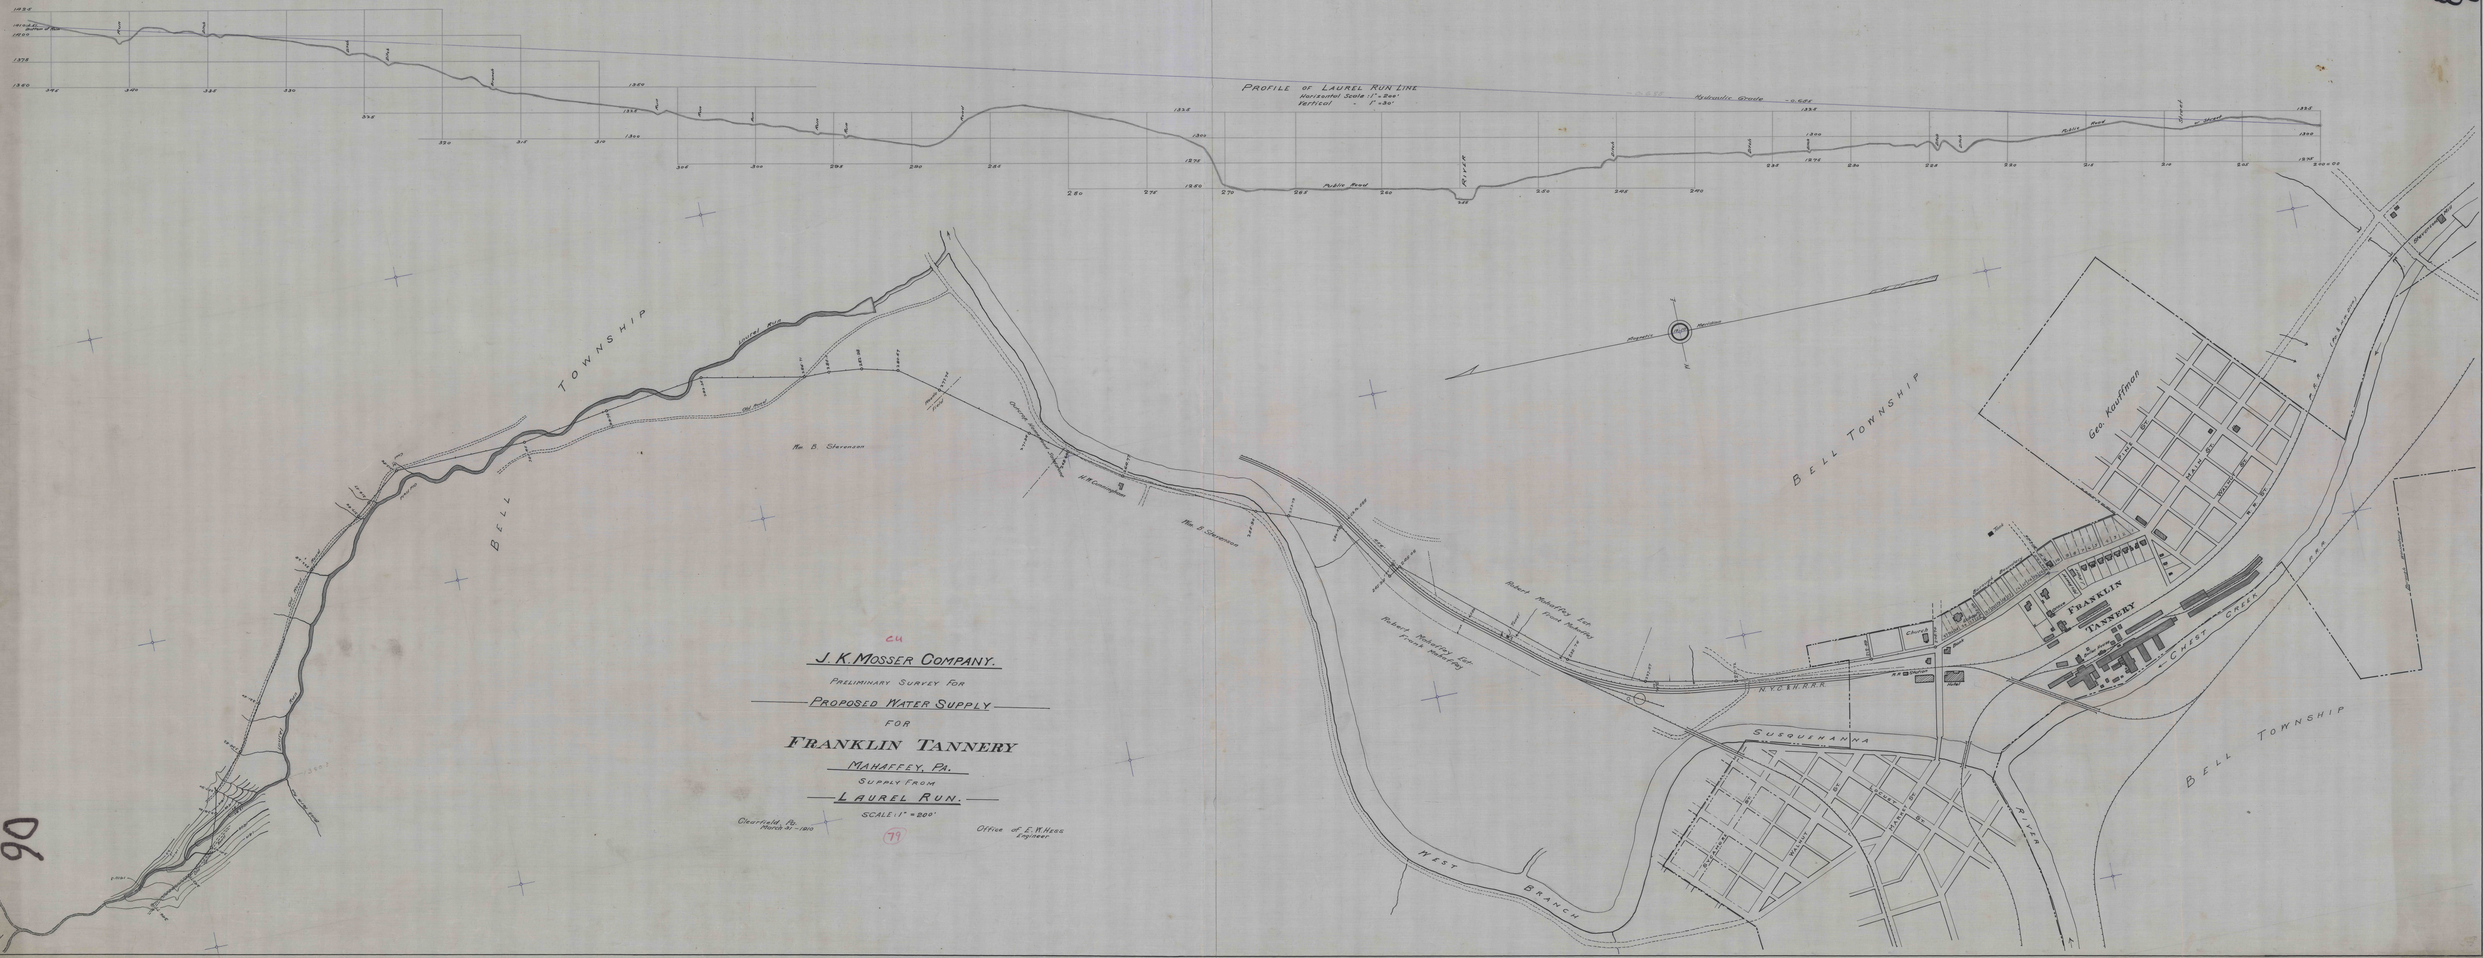

J. K. MOSSER COMPANY.

PRELIMINARY SURVEY FOR

PROPOSED WATER SUPPLY

FOR

FRANKLIN TANNERY

MAHAFFEY, PA.

SUPPLY FROM

LAUREL RUN.

SCALE 1" = 200'

Clearfield Pa. March 8 - 1910

Office of E. W. Hess Engineer

89
90