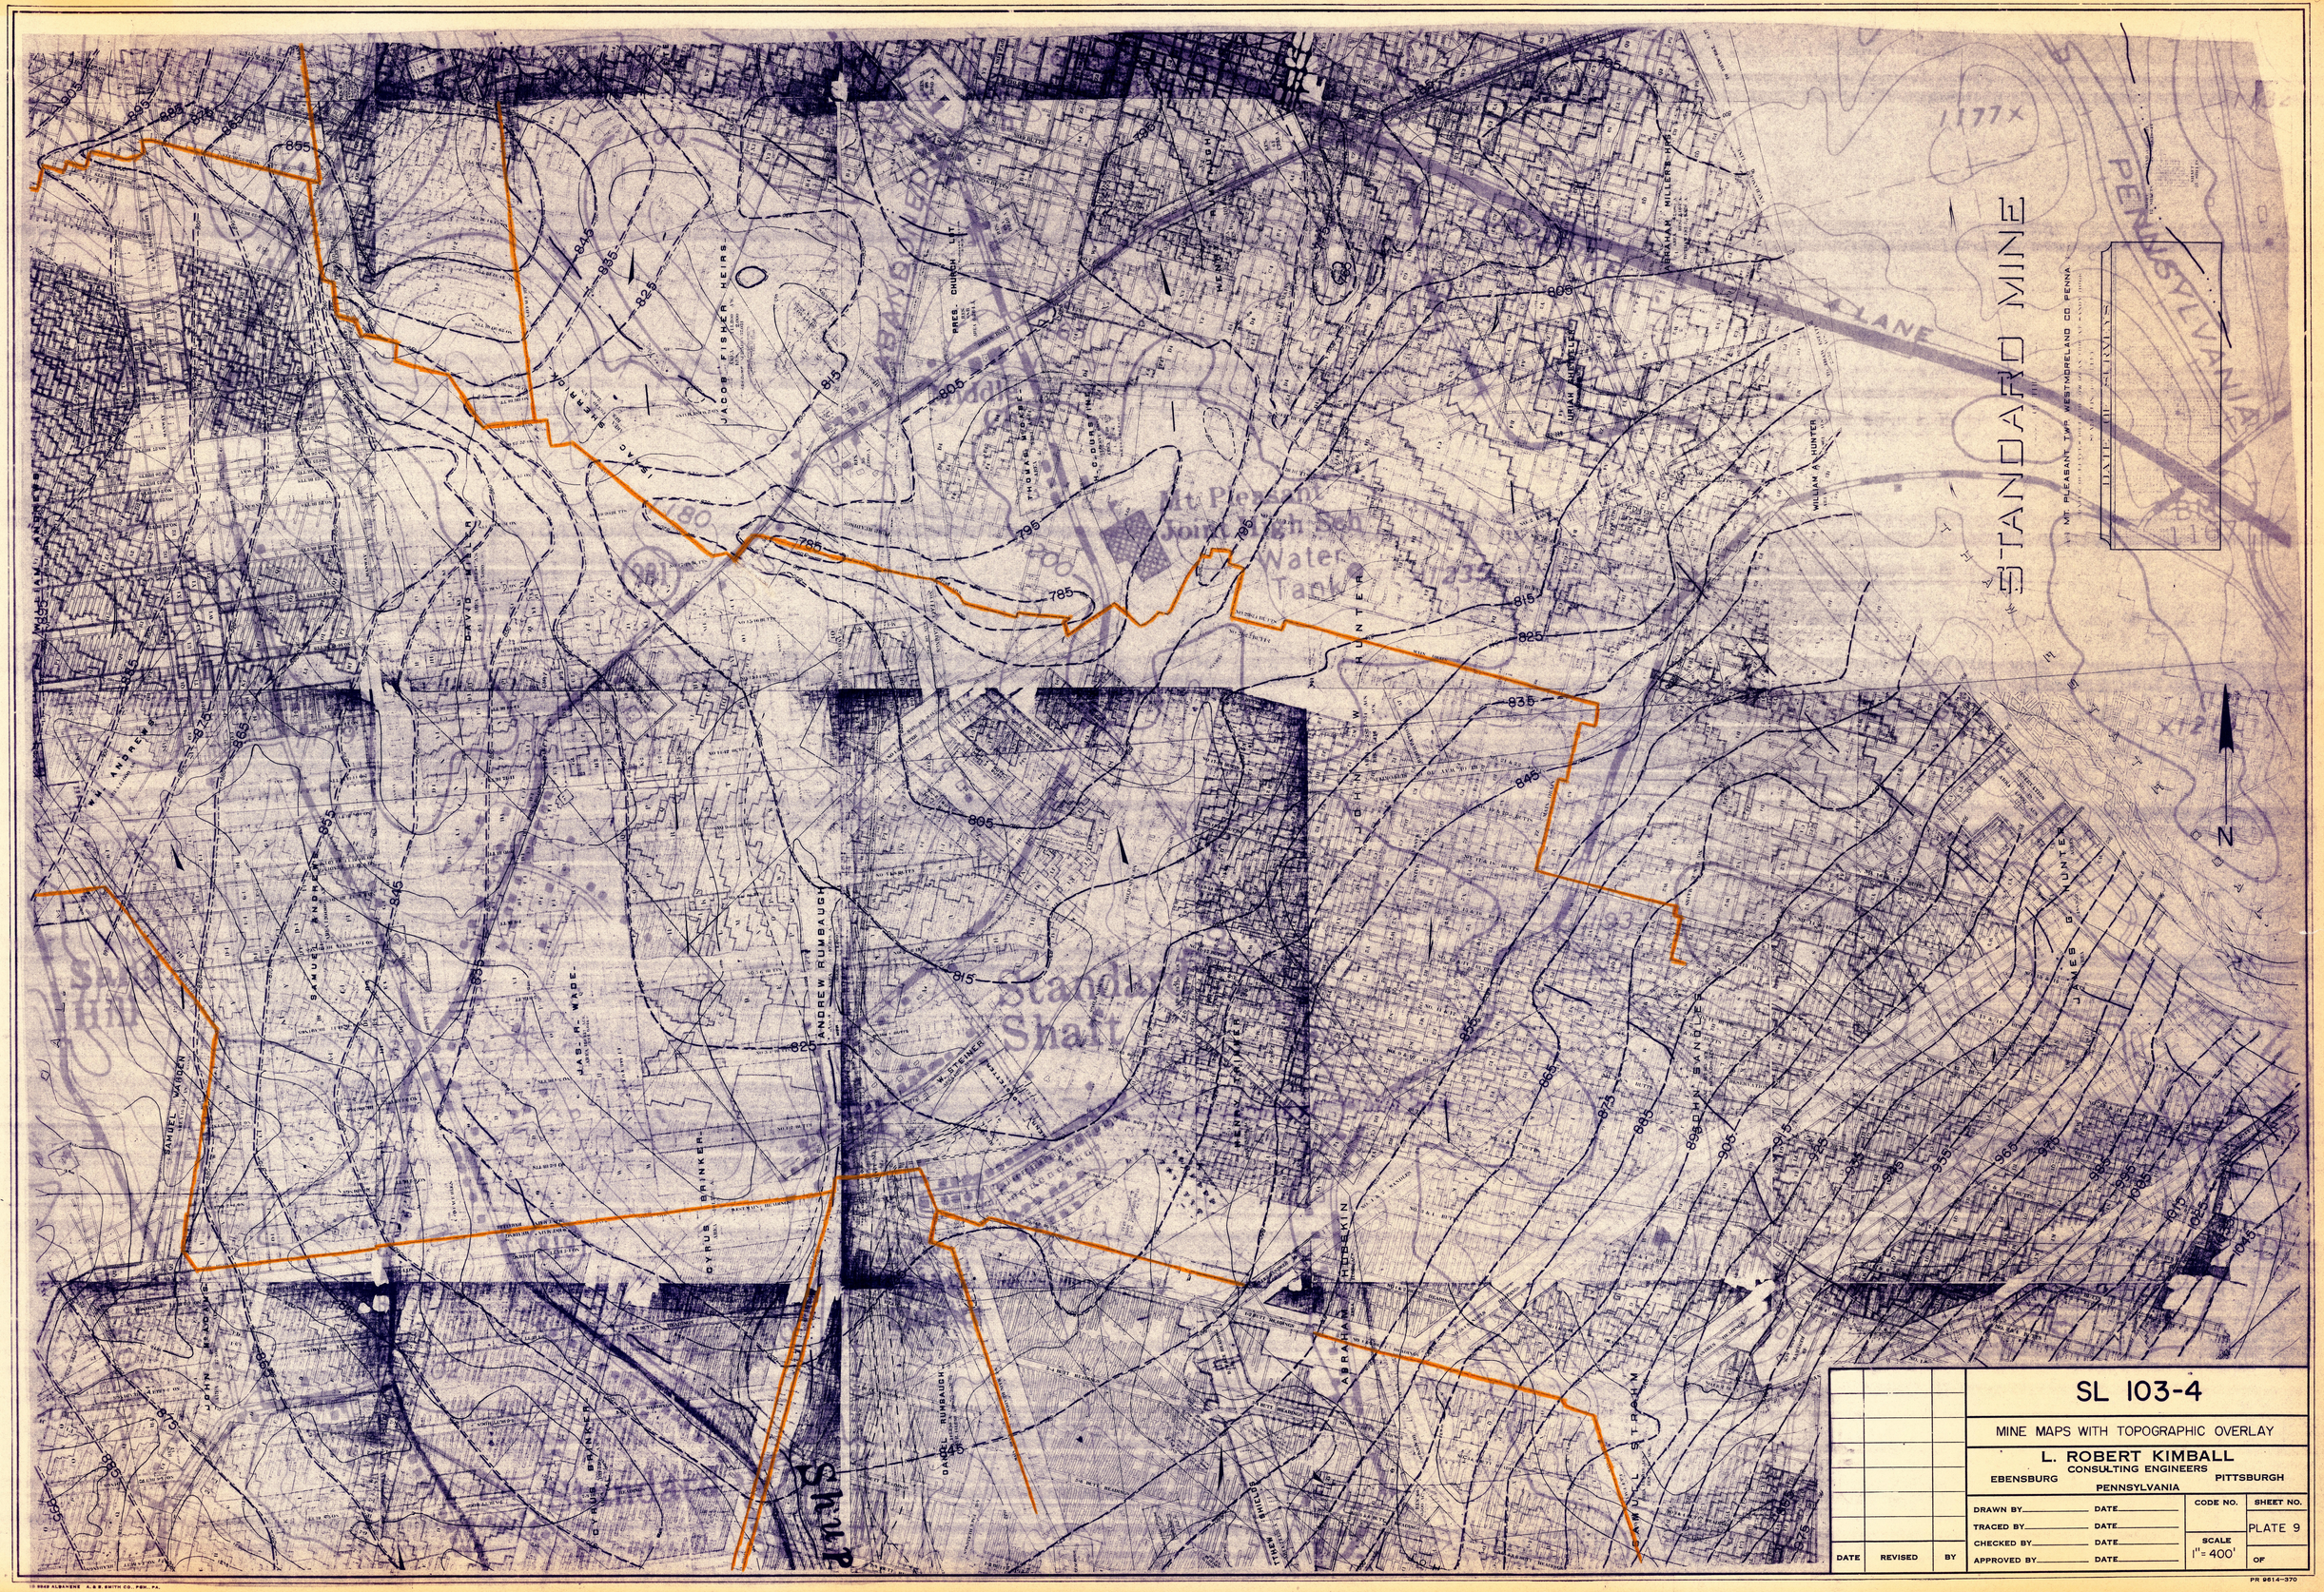
STANDARD MINE
SL 103-4
MINE MAPS WITH TOPOGRAPHIC OVERLAY
L. ROBERT KIMBALL
CONSULTING ENGINEERS
EBENSBURG PENNSYLVANIA PITTSBURGH
DRAWN BY DATE
TRACED BY DATE
CHECKED BY DATE
APPROVED BY DATE
CODE NO.
SHEET NO.
PLATE 9
SCALE 1" = 400'
OF
DATE REVISED BY
PR 9614-370
N
Standard Shaft
Mt Pleasant Joint High Sch
Water Tank
PENNSYLVANIA
LANE