SIDE VIEW

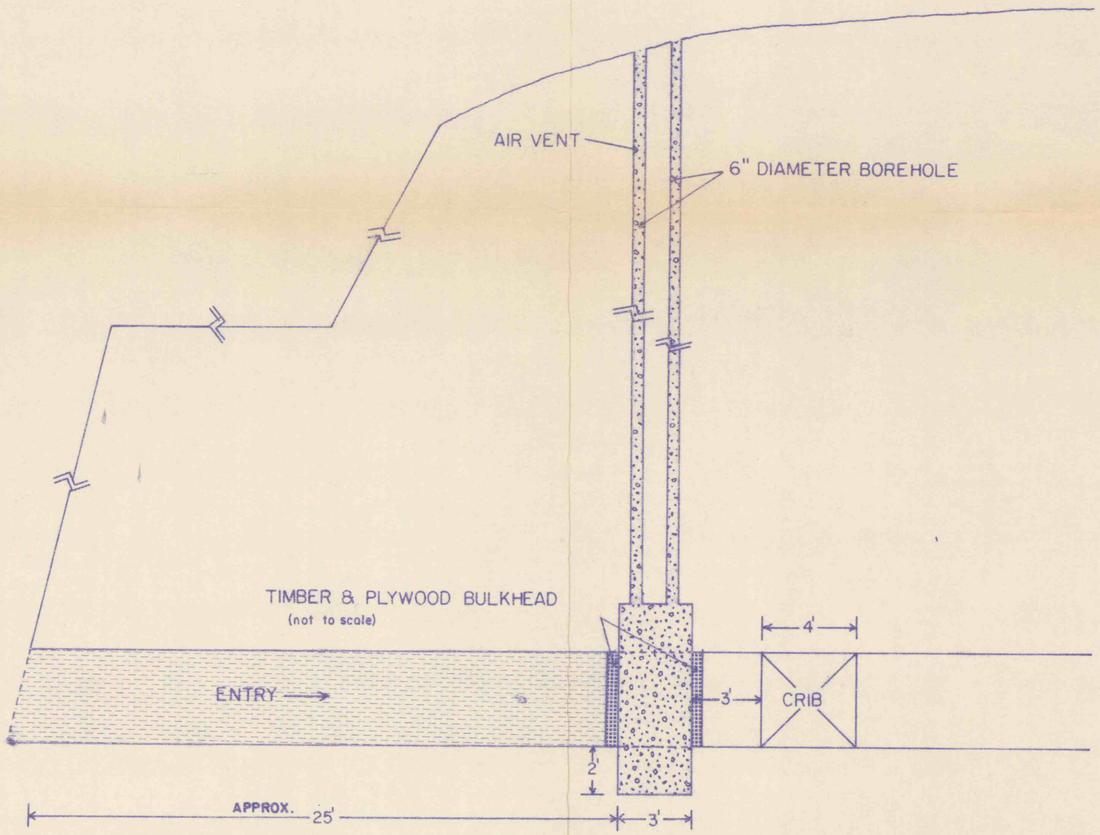

PLAN VIEW

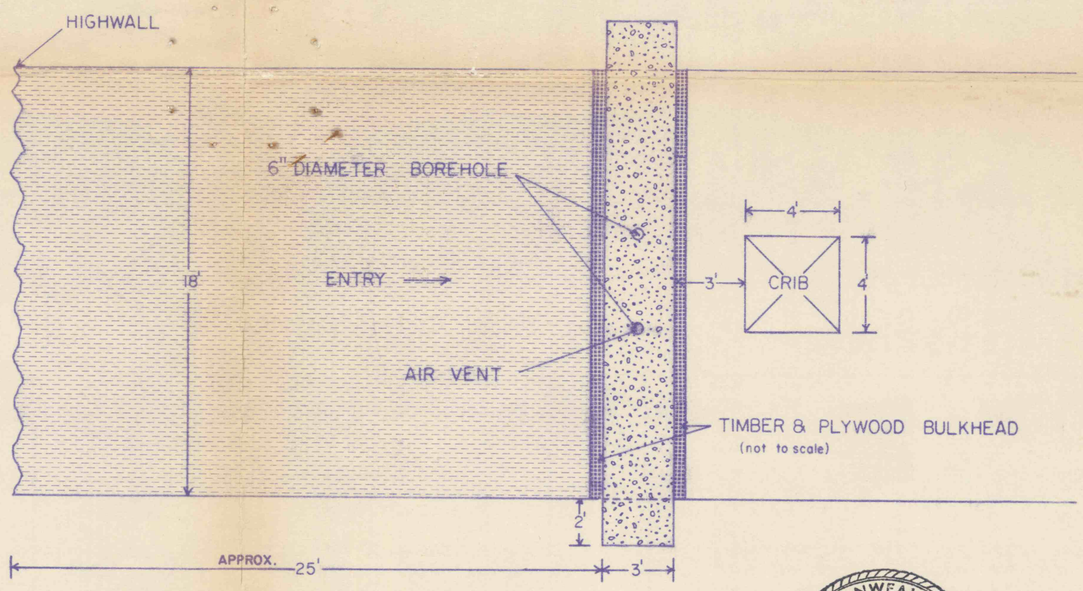

SOLID CONCRETE

NONCOMBUSTIBLE FILL MATERIAL

COMMONWEALTH OF PENNSYLVANIA
REGISTERED PROFESSIONAL
DENNIS E. CRELLE
ENGINEER No. 27319-E

Dennis E Crelle
5-30-90

COMMONWEALTH OF PENNSYLVANIA
REGISTERED PROFESSIONAL
JOSEPH P. KALYNCHUK
ENGINEER PE 042523 E

Joseph P. Kalynchuk
3-8-93

CHG.	DESCRIPTION	BY	DATE

Stanford

3/15/93
DM

Doverspike Bros. Coal Co.
R.D.4 Box 271 Punxsutawney, Pa. 15767

RECEIVED
MAR 0 8 1993
Dept. of Environmental Resources
McMurray District Office

SUGARCAMP No.2 MINE

SCALE: NOT TO SCALE	DRAWN BY: DAL
DATE: 2/18/93	APPROVED BY:

MINE SEAL CONSTRUCTION

3-22-93
MB