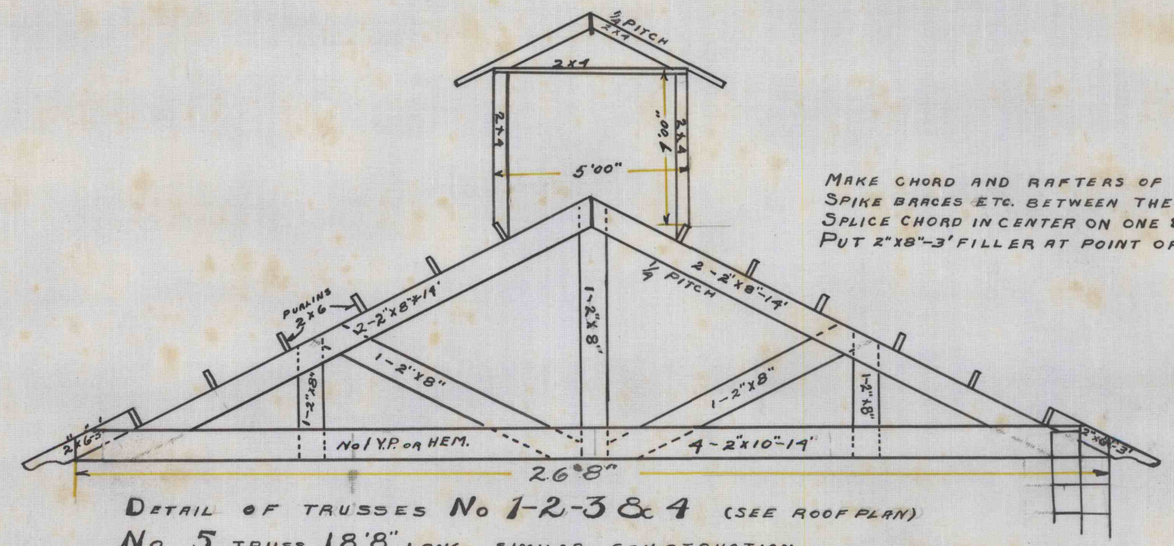

MAKE CHORD AND RAFTERS OF TWO PIECES SPACED 2" APART
SPIKE BRACES ETC. BETWEEN THESE
SPLICE CHORD IN CENTER ON ONE SIDE AND AT QUARTER POINTS ON OTHER
PUT 2"x8"-3' FILLER AT POINT OF RAFTER AND 1" SPLICE BLOCK OVER EACH SPLICE.

DETAIL OF TRUSSES No 1-2-3 & 4 (SEE ROOF PLAN)
No 5 TRUSS 18'8" LONG SIMILAR CONSTRUCTION

END ELEVATION

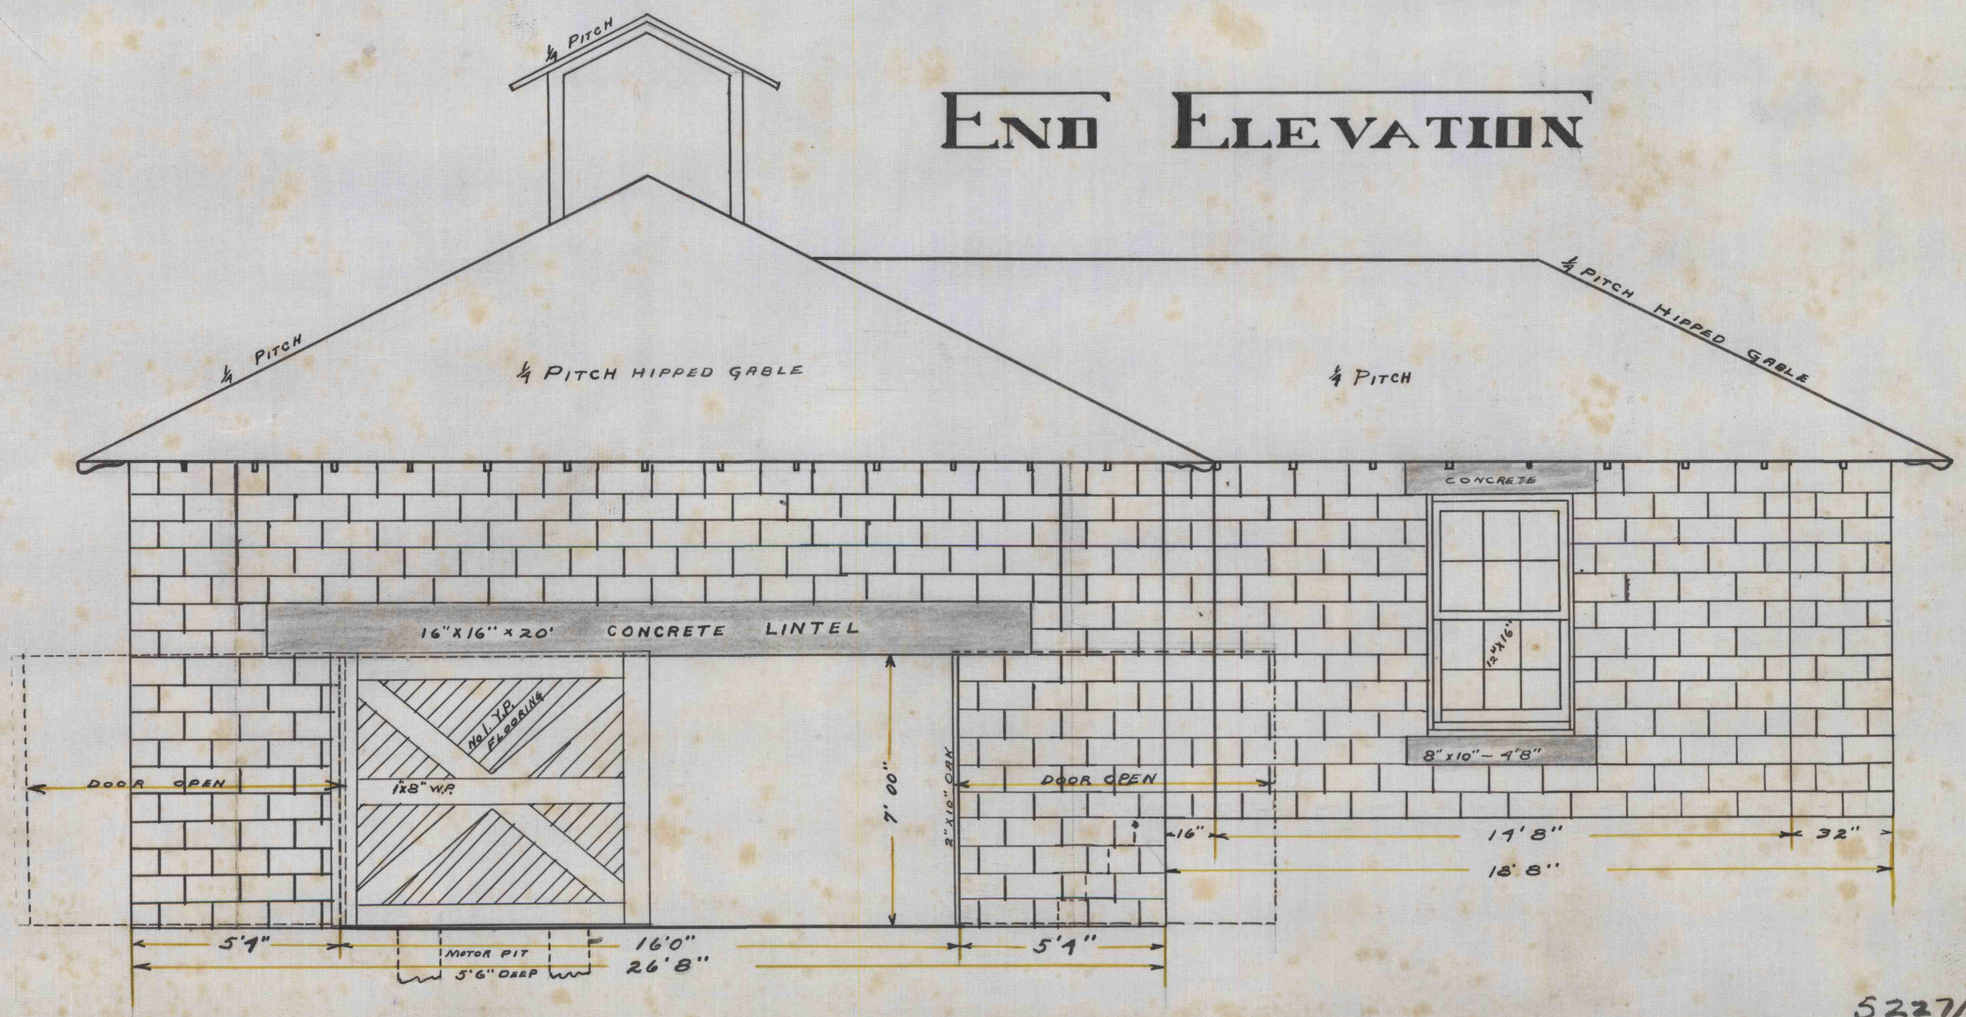

5227/2
Brd. ~~2714~~/2 - 5