SEAL AREA 15 (SID 17) – C.P. DRAINHOLE
SEAL AREA 13 (SID 29) - C.P. BELT SLOPE PORTAL
SEAL AREA 14 (SID 30) - C.P. AIRSHAFT

NOTES:
1) SEAL AREA 13:
SEE SHEETS 31 & 41 FOR DETAILED EXISTING CONDITIONS & PROPOSED CONSTRUTION ACTIVITIES.
2) SEAL AREA 14:
SEE SHEET NO. 36 FOR REQUIRED SHAFT SEALING AND BACKFILLING DETAILS.
3) SEAL AREA 15:
SEAL AS PER DETAILS, SHEET NO. 38.

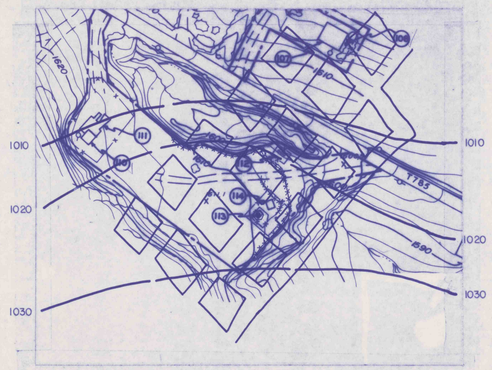

SEAL AREA 17 (SID 113) - WEBER AIRSHAFT

NOTE:
SEE SHEET NO. 37 FOR REQUIRED SHAFT SEALING AND BACKFILLING DETAILS.

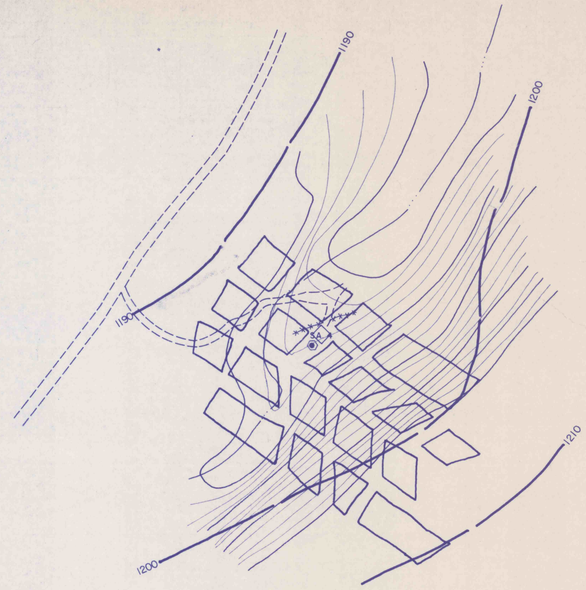

SEAL AREA 4 – NO. 9 POWERHOLE
SEAL AS PER DETAILS, SHEET NO. 38

SEAL AREA 18 (SID 115) – DRAINHOLE
SEAL AS PER DETAILS, SHEET NO. 38

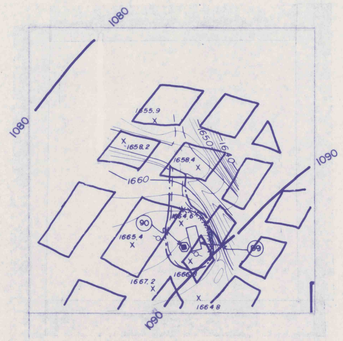

SEAL AREA 10 (SID 90) STRAYER POWERHOLE
SEAL AS PER DETAILS, SHEET NO. 38

LEGEND
***** SOIL EROSION AND SEDIMENTATION CONTROL
– – – PROPOSED DIVERSION DITCH

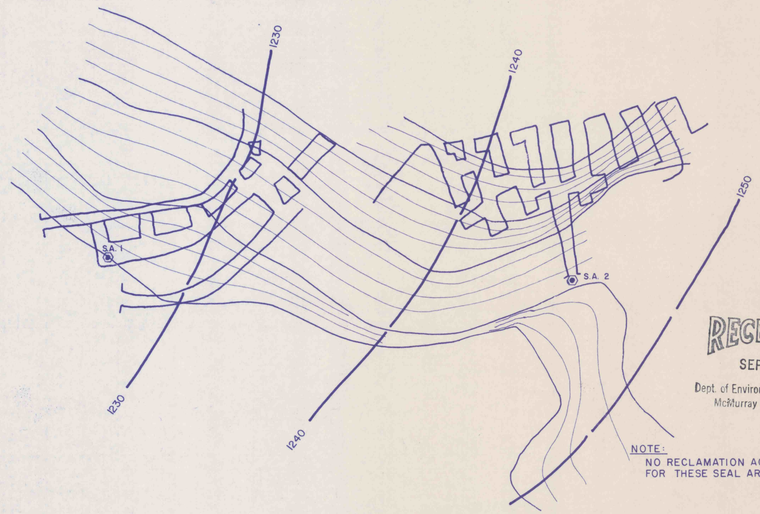

SEAL AREA 1 – CENTRE CONCRETE DRAIN
SEAL AREA 2 – WENTZ ACCESS

RECEIVED
SEP 29 1989
Dept. of Environmental Resources
McMurray District Office

NOTE:
NO RECLAMATION ACTIVITIES ARE PROPOSED FOR THESE SEAL AREAS.

APPROVED:	REVISIONS	ISSUED	SEAL AREA SITE PLANS	SCALE 1"=100'
			BIRD NO. 3 MINE BIRD COAL COMPANY SITUATE STONY CREEK TOWNSHIP, CAMBRIA CO., PA. CONEMAUGH TWP. SOMERSET CO., PA.	
		JOB 86003 FILE	GWIN, DOBSON & FOREMAN, INC. CONSULTING ENGINEERS ALTOONA · PENNSYLVANIA DRAWN BY: BLK CHECKED:	SHEET NO. 27

10-DIGIT ALARKENS ASR WHITE CO. PGH. PA. 412-227-2585