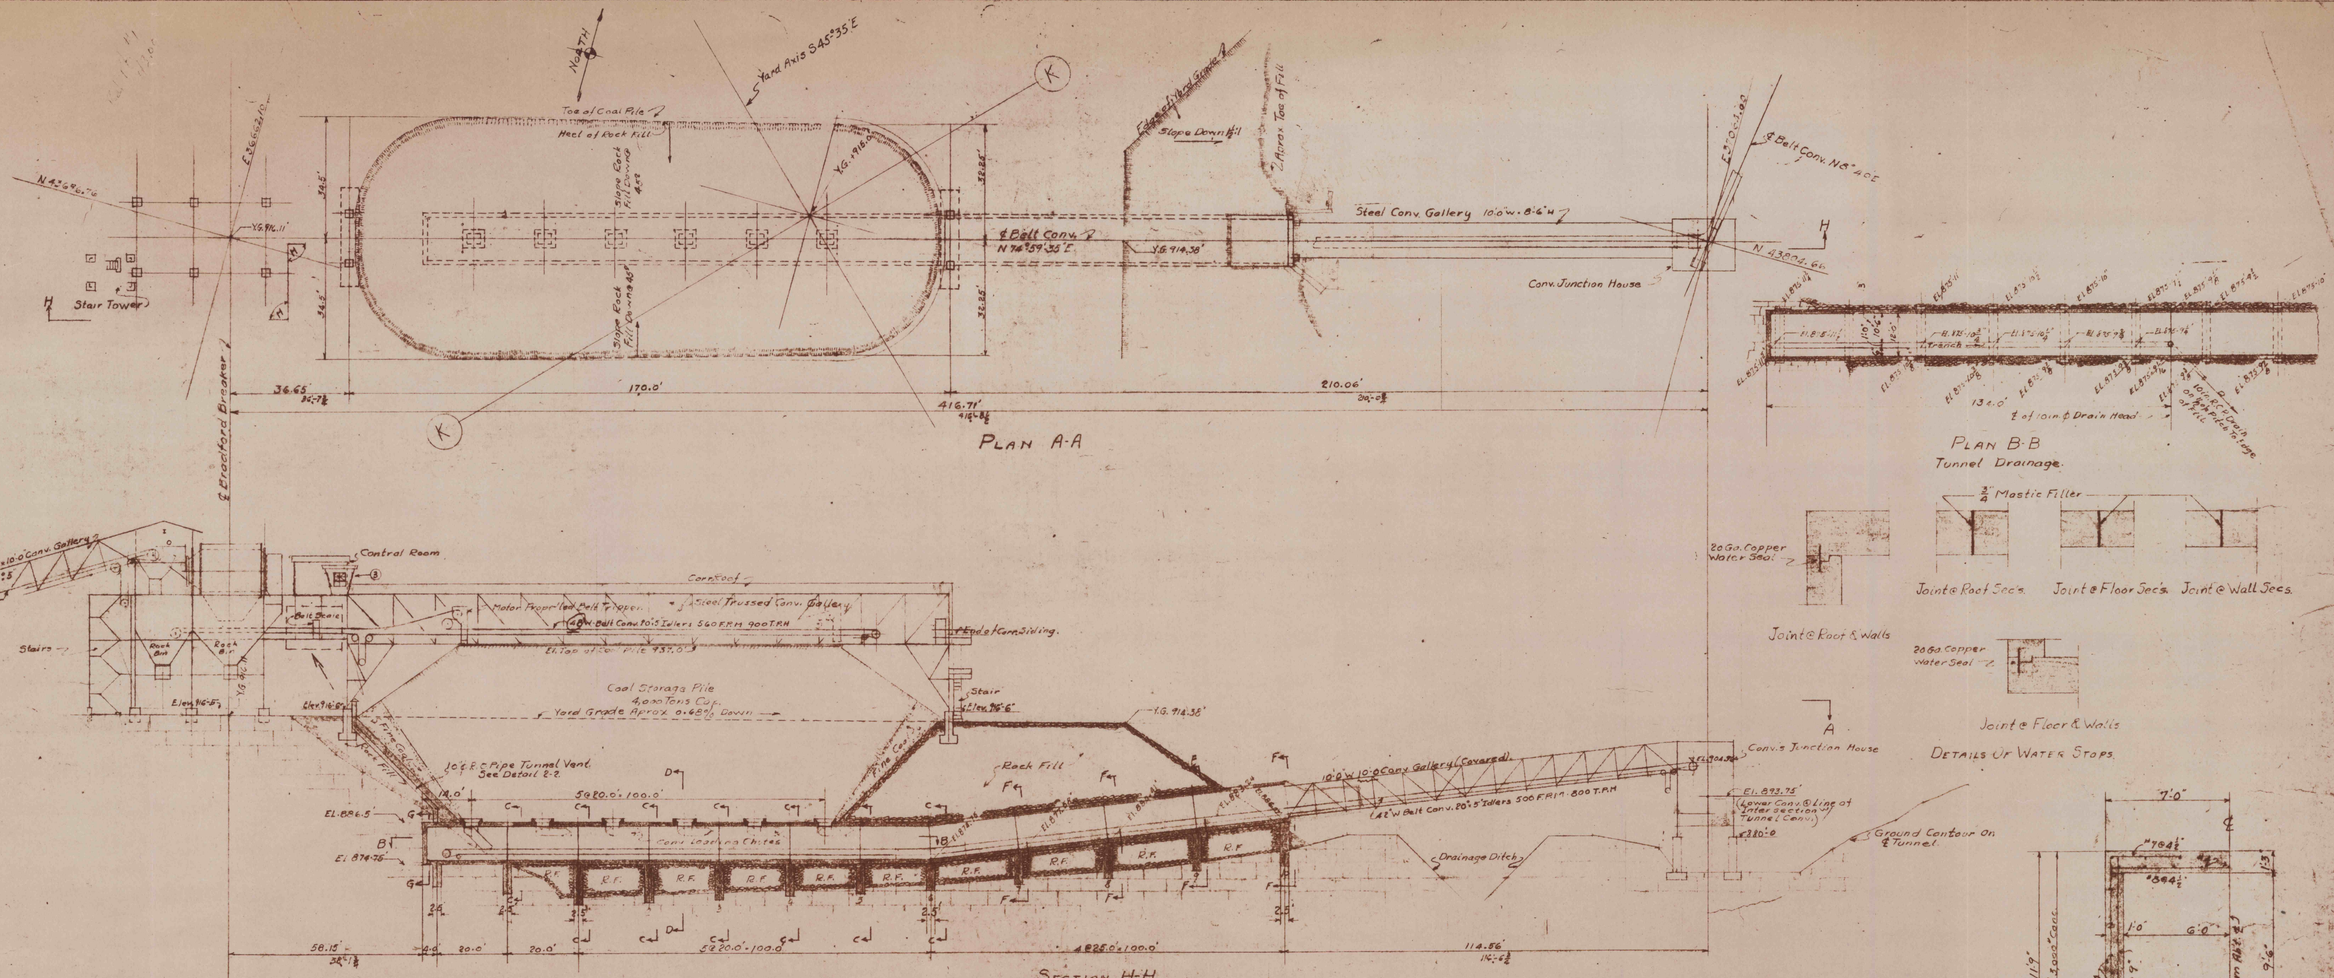

46123-01-01

HEYL & PATTERSON, INC.
CONTRACTING ENGINEERS
PITTSBURGH, U. S. A.

CHK'D 12-10-69
APP'D. 12-10-69

AT ROCKY RUN

REVISIONS			
5	H&L	7-25-12	
6			
7			
8			

DRAWN	G.K.C.	8-6-69
CHECKED		
APPROVED	D.C.G.	10-6-69

REVISIONS		
1	Min. to ℄ Tunnel	G.K.C.
2	Min. to ℄ Tunnel	G.K.C.
3	Min. to ℄ Tunnel	G.K.C.
4	Min. to ℄ Tunnel	G.K.C.

Design of Tunnel Under Coal Storage Pile
Duquesne Light Company
Warwick Mine
GREENE COUNTY PENNSYLVANIA

PAUL WEIR COMPANY
INCORPORATED
CHICAGO ILLINOIS

SCALE 1" = 20'
JOB
SHEET

10-28-69