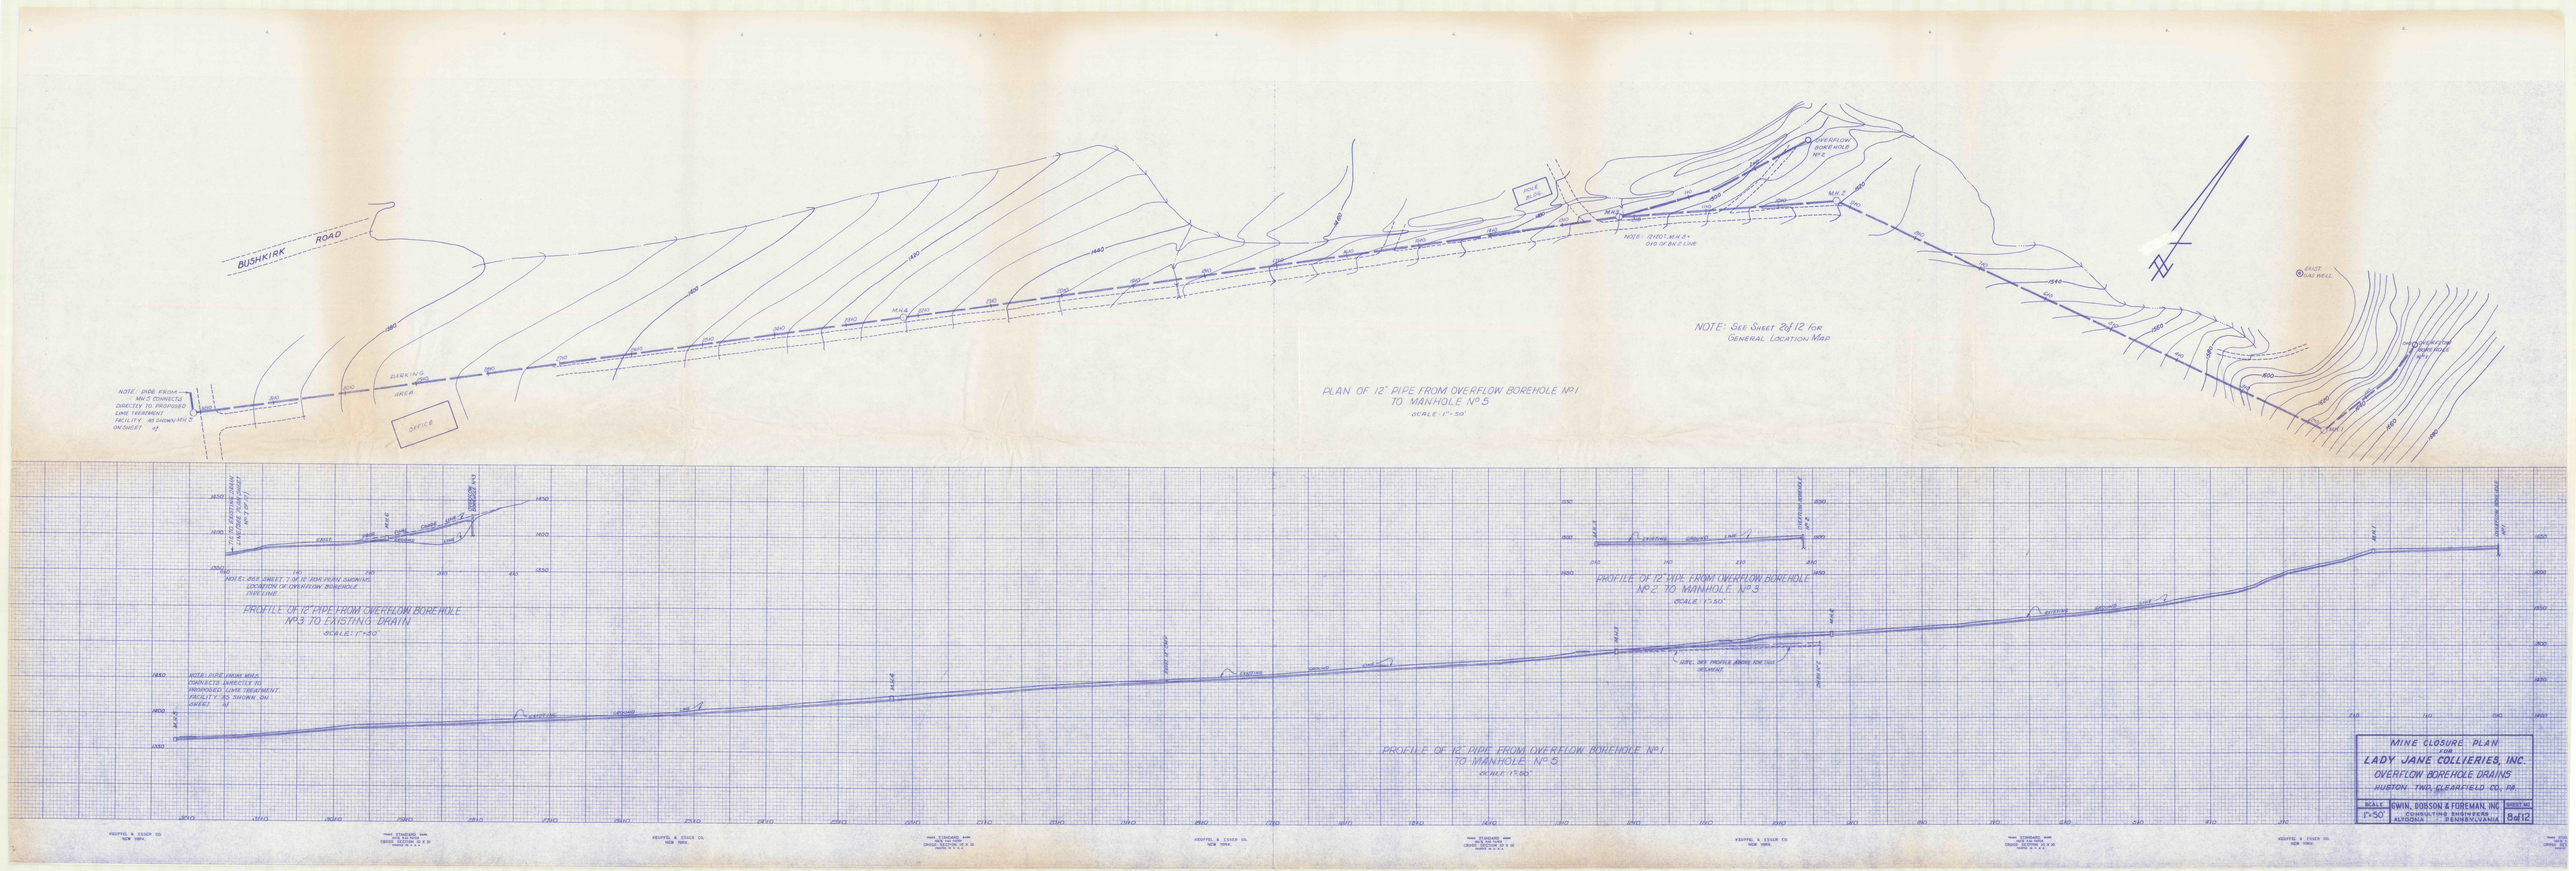
BUSHKIRK ROAD
NOTE: PIPE FROM MH 5 CONNECTS DIRECTLY TO PROPOSED LIME TREATMENT FACILITY AS SHOWN MH 5 ON SHEET 9
PARKING AREA
OFFICE
POLE BARN
OVERFLOW BOREHOLE Nº 2
NOTE: SEE SHEET 2 of 12 FOR GENERAL LOCATION MAP
CAST IRON WELL
OVERFLOW BOREHOLE Nº 1
PLAN OF 12" PIPE FROM OVERFLOW BOREHOLE Nº1 TO MANHOLE Nº 5
SCALE: 1" = 50'
PROFILE OF 12" PIPE FROM OVERFLOW BOREHOLE Nº3 TO EXISTING DRAIN
SCALE: 1" = 20'
PROFILE OF 12" PIPE FROM OVERFLOW BOREHOLE Nº2 TO MANHOLE Nº 3
SCALE: 1" = 50'
PROFILE OF 12" PIPE FROM OVERFLOW BOREHOLE Nº1 TO MANHOLE Nº 5
SCALE: 1" = 50'
MINE CLOSURE PLAN
LADY JANE COLLIERIES, INC.
OVERFLOW BOREHOLE DRAINS
HUSTON TWP. CLEARFIELD CO. PA.
SCALE 1"=50'
GWIN, DOBSON & FOREMAN, INC.
CONSULTING ENGINEERS
ALTOONA, PENNSYLVANIA
SHEET NO. 8 of 12