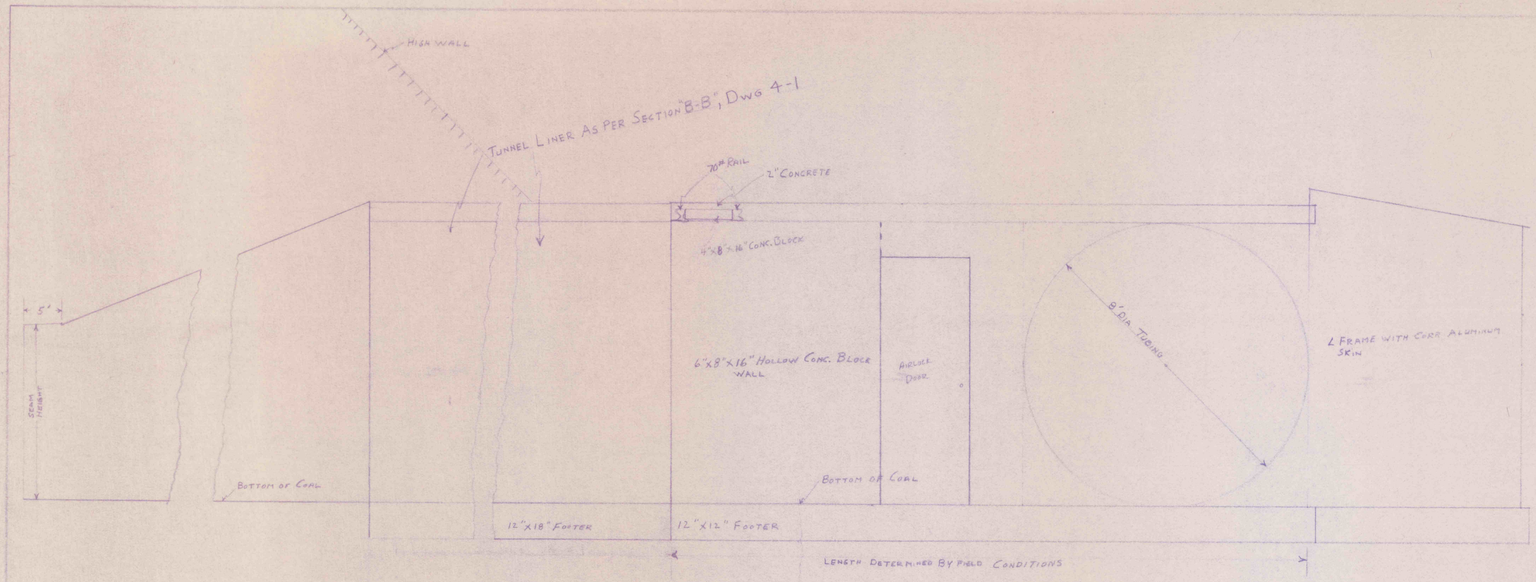

SECTION "A"-"A"
SCALE ½"=1'-0"

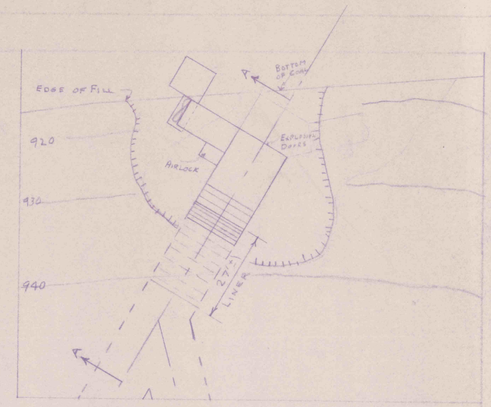

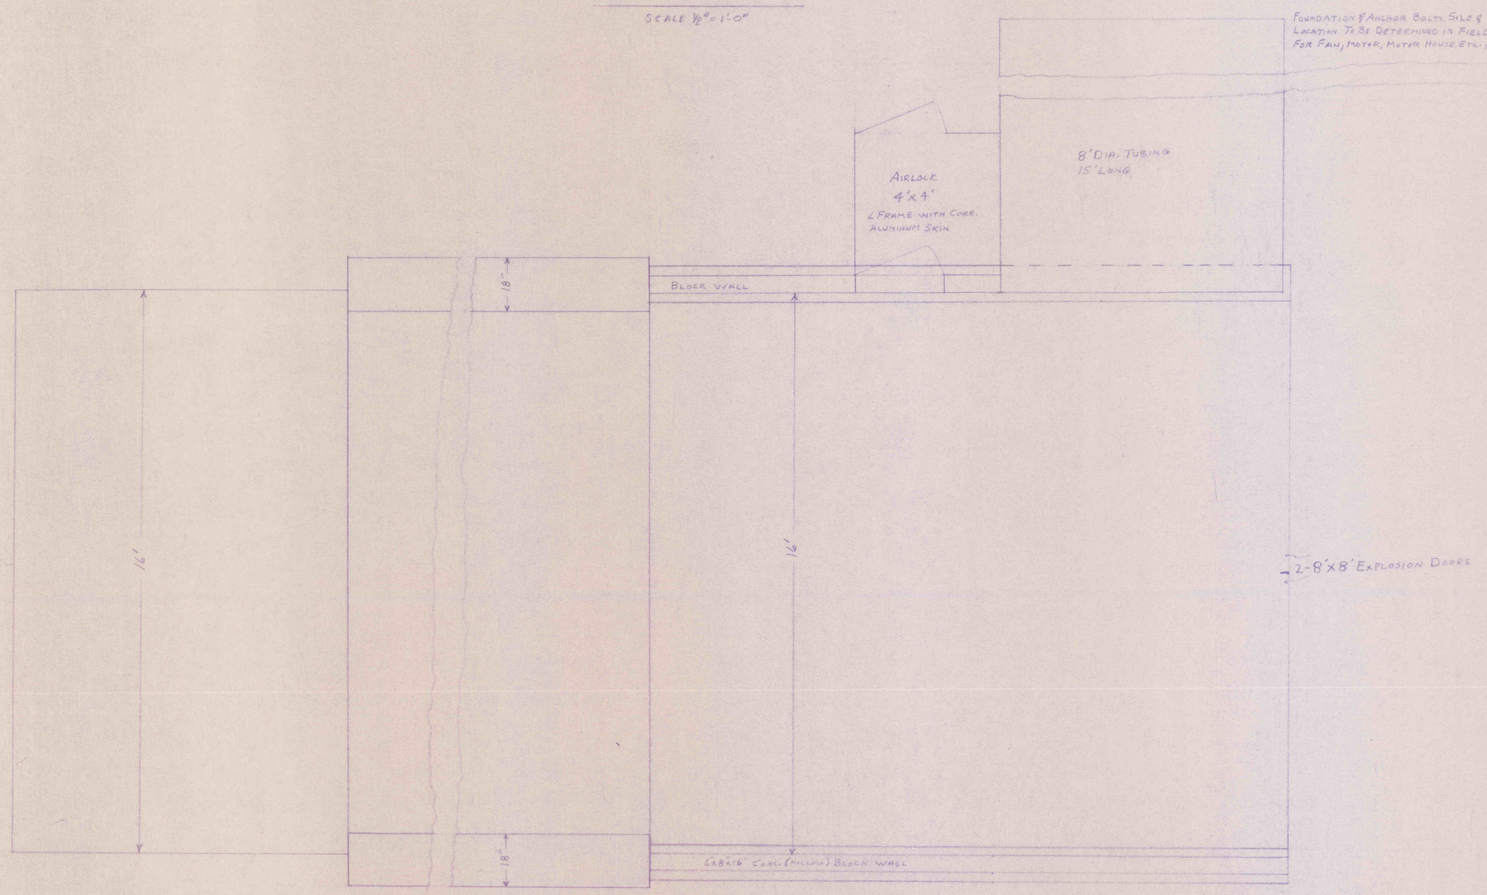

PLAN VIEW
SCALE ½"=1'-0"

RETURN PORTAL - TEMPORARY FAN

DUQUESNE LIGHT COMPANY
WARWICK MINE NO. 3

SCALE	As Shown
JOB	1296
DWG NO.	A-6