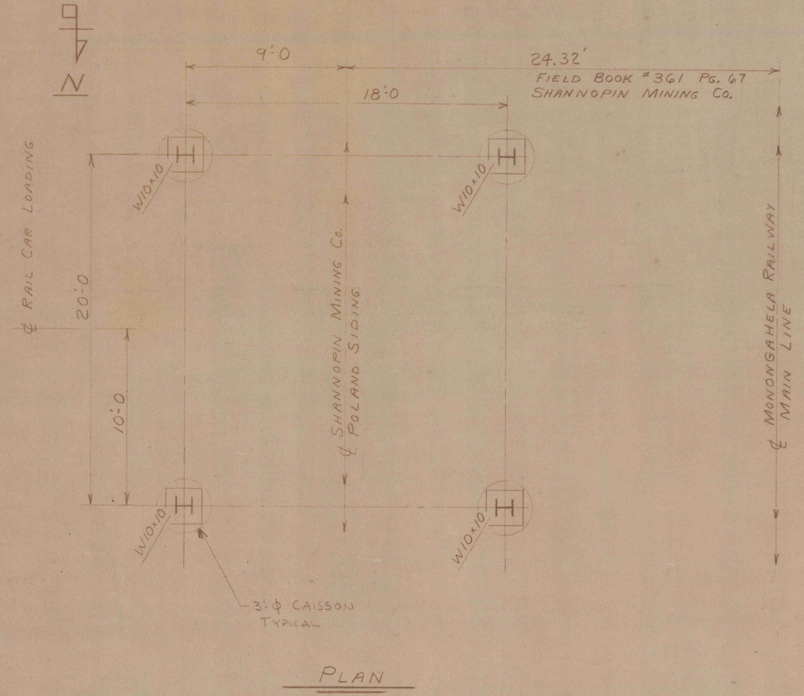

PLAN

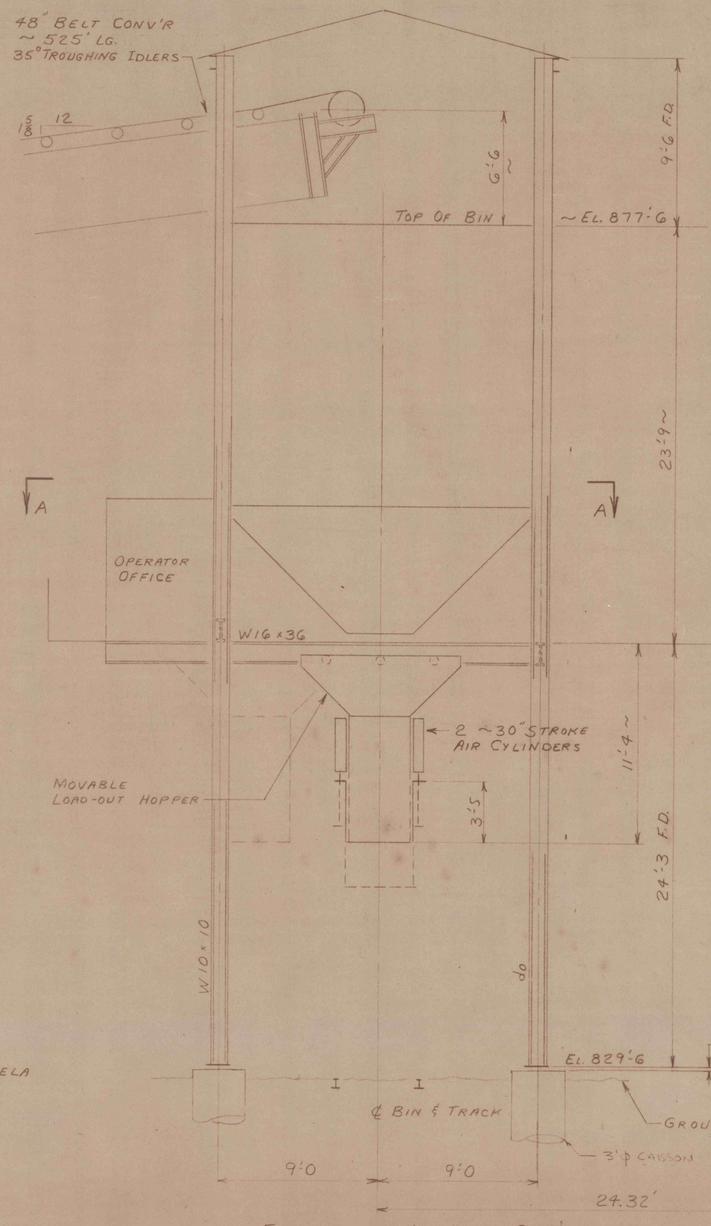

ELEVATION LOOKING SOUTH

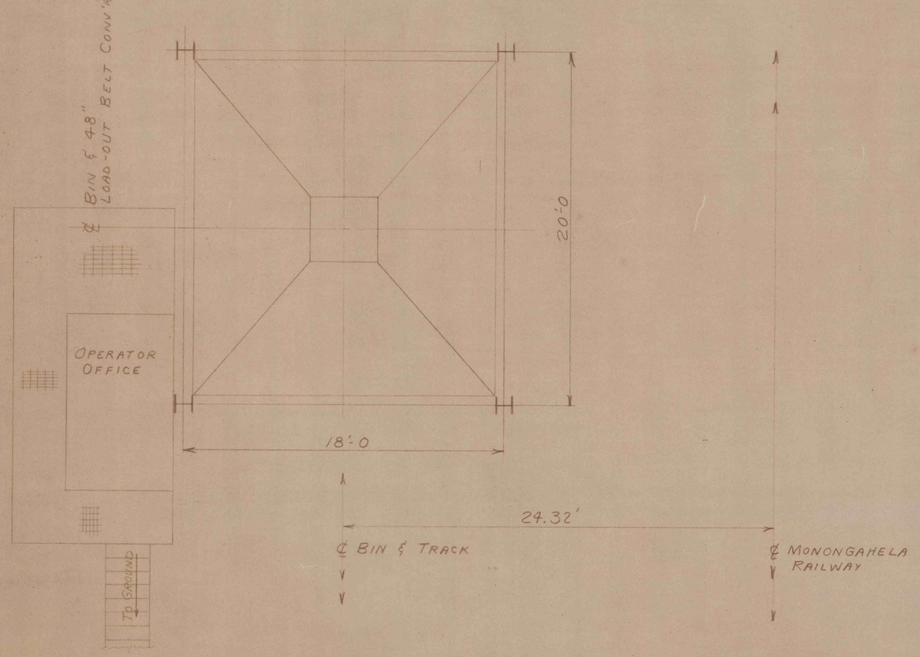

VIEW AA

REFERENCE DRAWINGS	
DWG. Nº	DESCRIPTION

Nº	REVISIONS

SHYCHUCK INC.

SHANNOPIN MINING COMPANY

COAL RECLAIM FACILITIES

RAILROAD LOADING

PLAN & ELEVATION @ LOAD-OUT BIN

SCALE: 1/4" = 1'-0 | DATE: 1-28-88 | DRAWN BY: RBH

DWG. Nº 880128