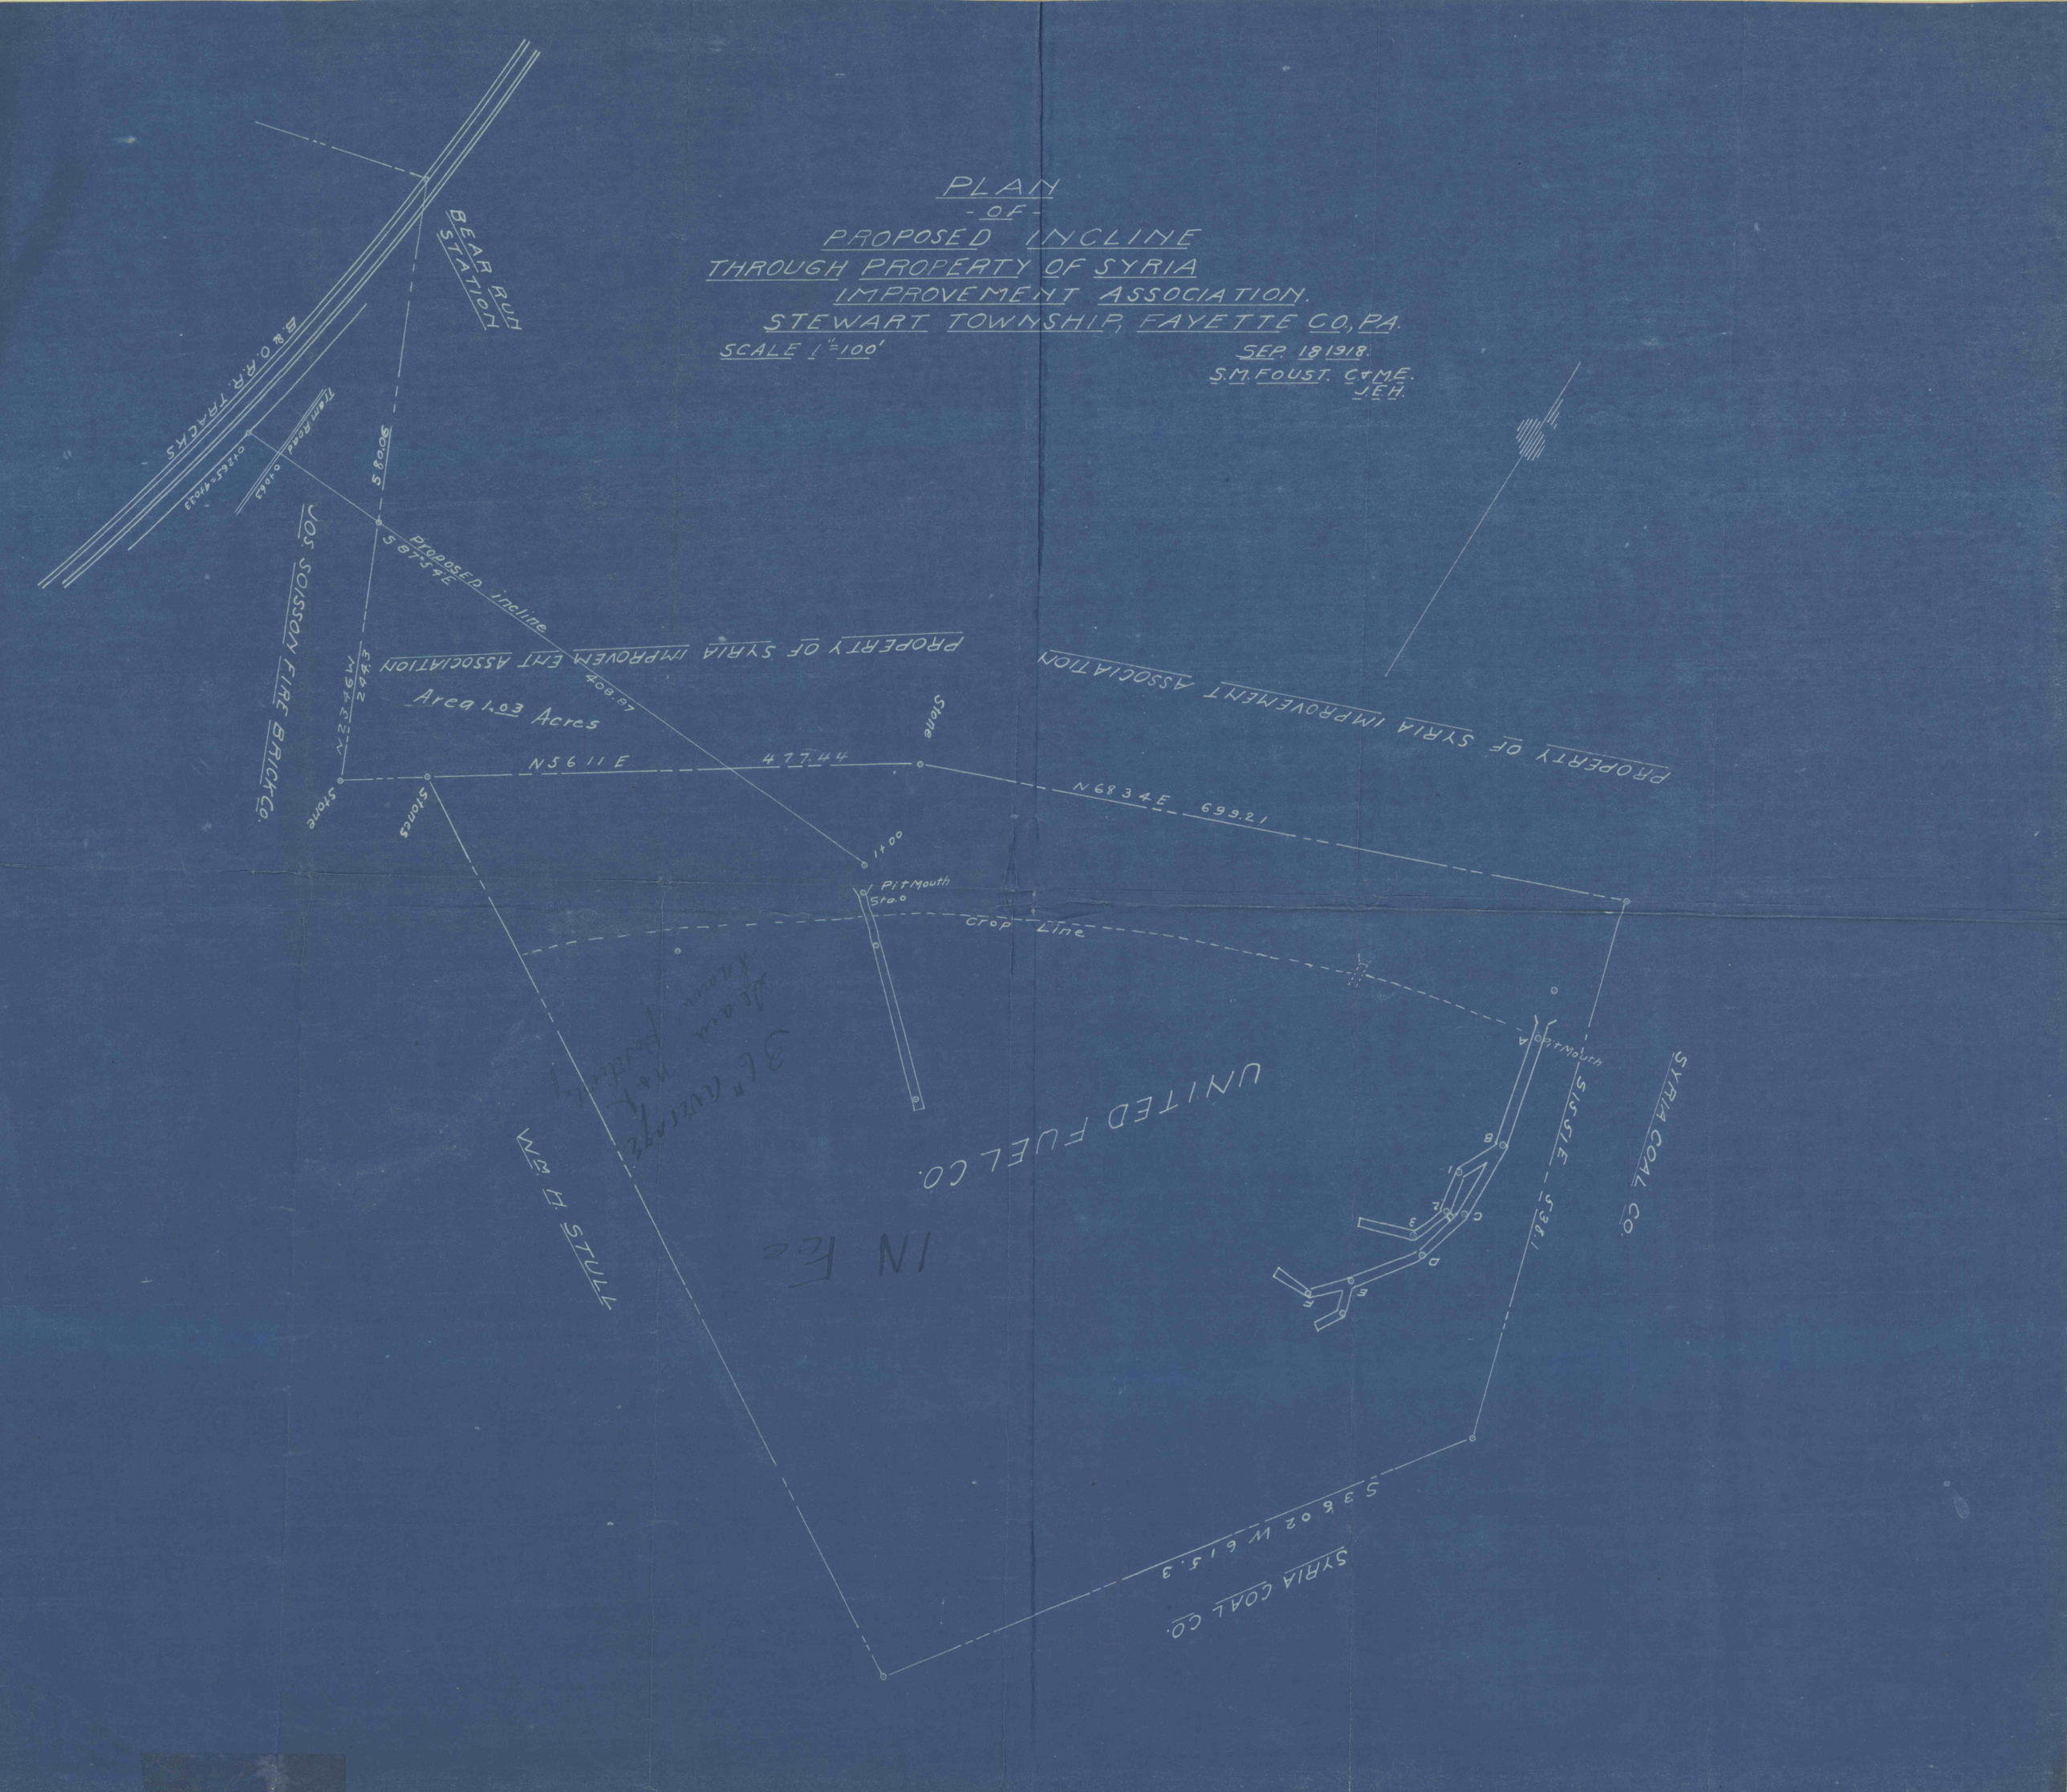
PLAN
-OF-
PROPOSED INCLINE
THROUGH PROPERTY OF SYRIA
IMPROVEMENT ASSOCIATION.
STEWART TOWNSHIP, FAYETTE CO., PA.
SCALE 1"=100'
SEP. 18 1918.
S.M. FOUST. C&ME.
J.E.H.
BEAR RUN STATION
B.&O.R.R. TRACKS
Tram Road
S 80.06
PROPOSED incline
S 87.54 E
JOS. SOISSON FIRE BRICK CO.
PROPERTY OF SYRIA IMPROVEMENT ASSOCIATION
Area 1.03 Acres
N 23.46 W
244.3
408.87
N 56 11 E
477.44
Stone
Stones
N 68 34 E
699.21
1+00
Pit Mouth
Sta. 0
Crop Line
UNITED FUEL CO.
IN Fee
Wm. H. STULL
SYRIA COAL CO.
S 36 02 W 615.3
SYRIA COAL CO.
SISSIE - 538.1
Pit Mouth