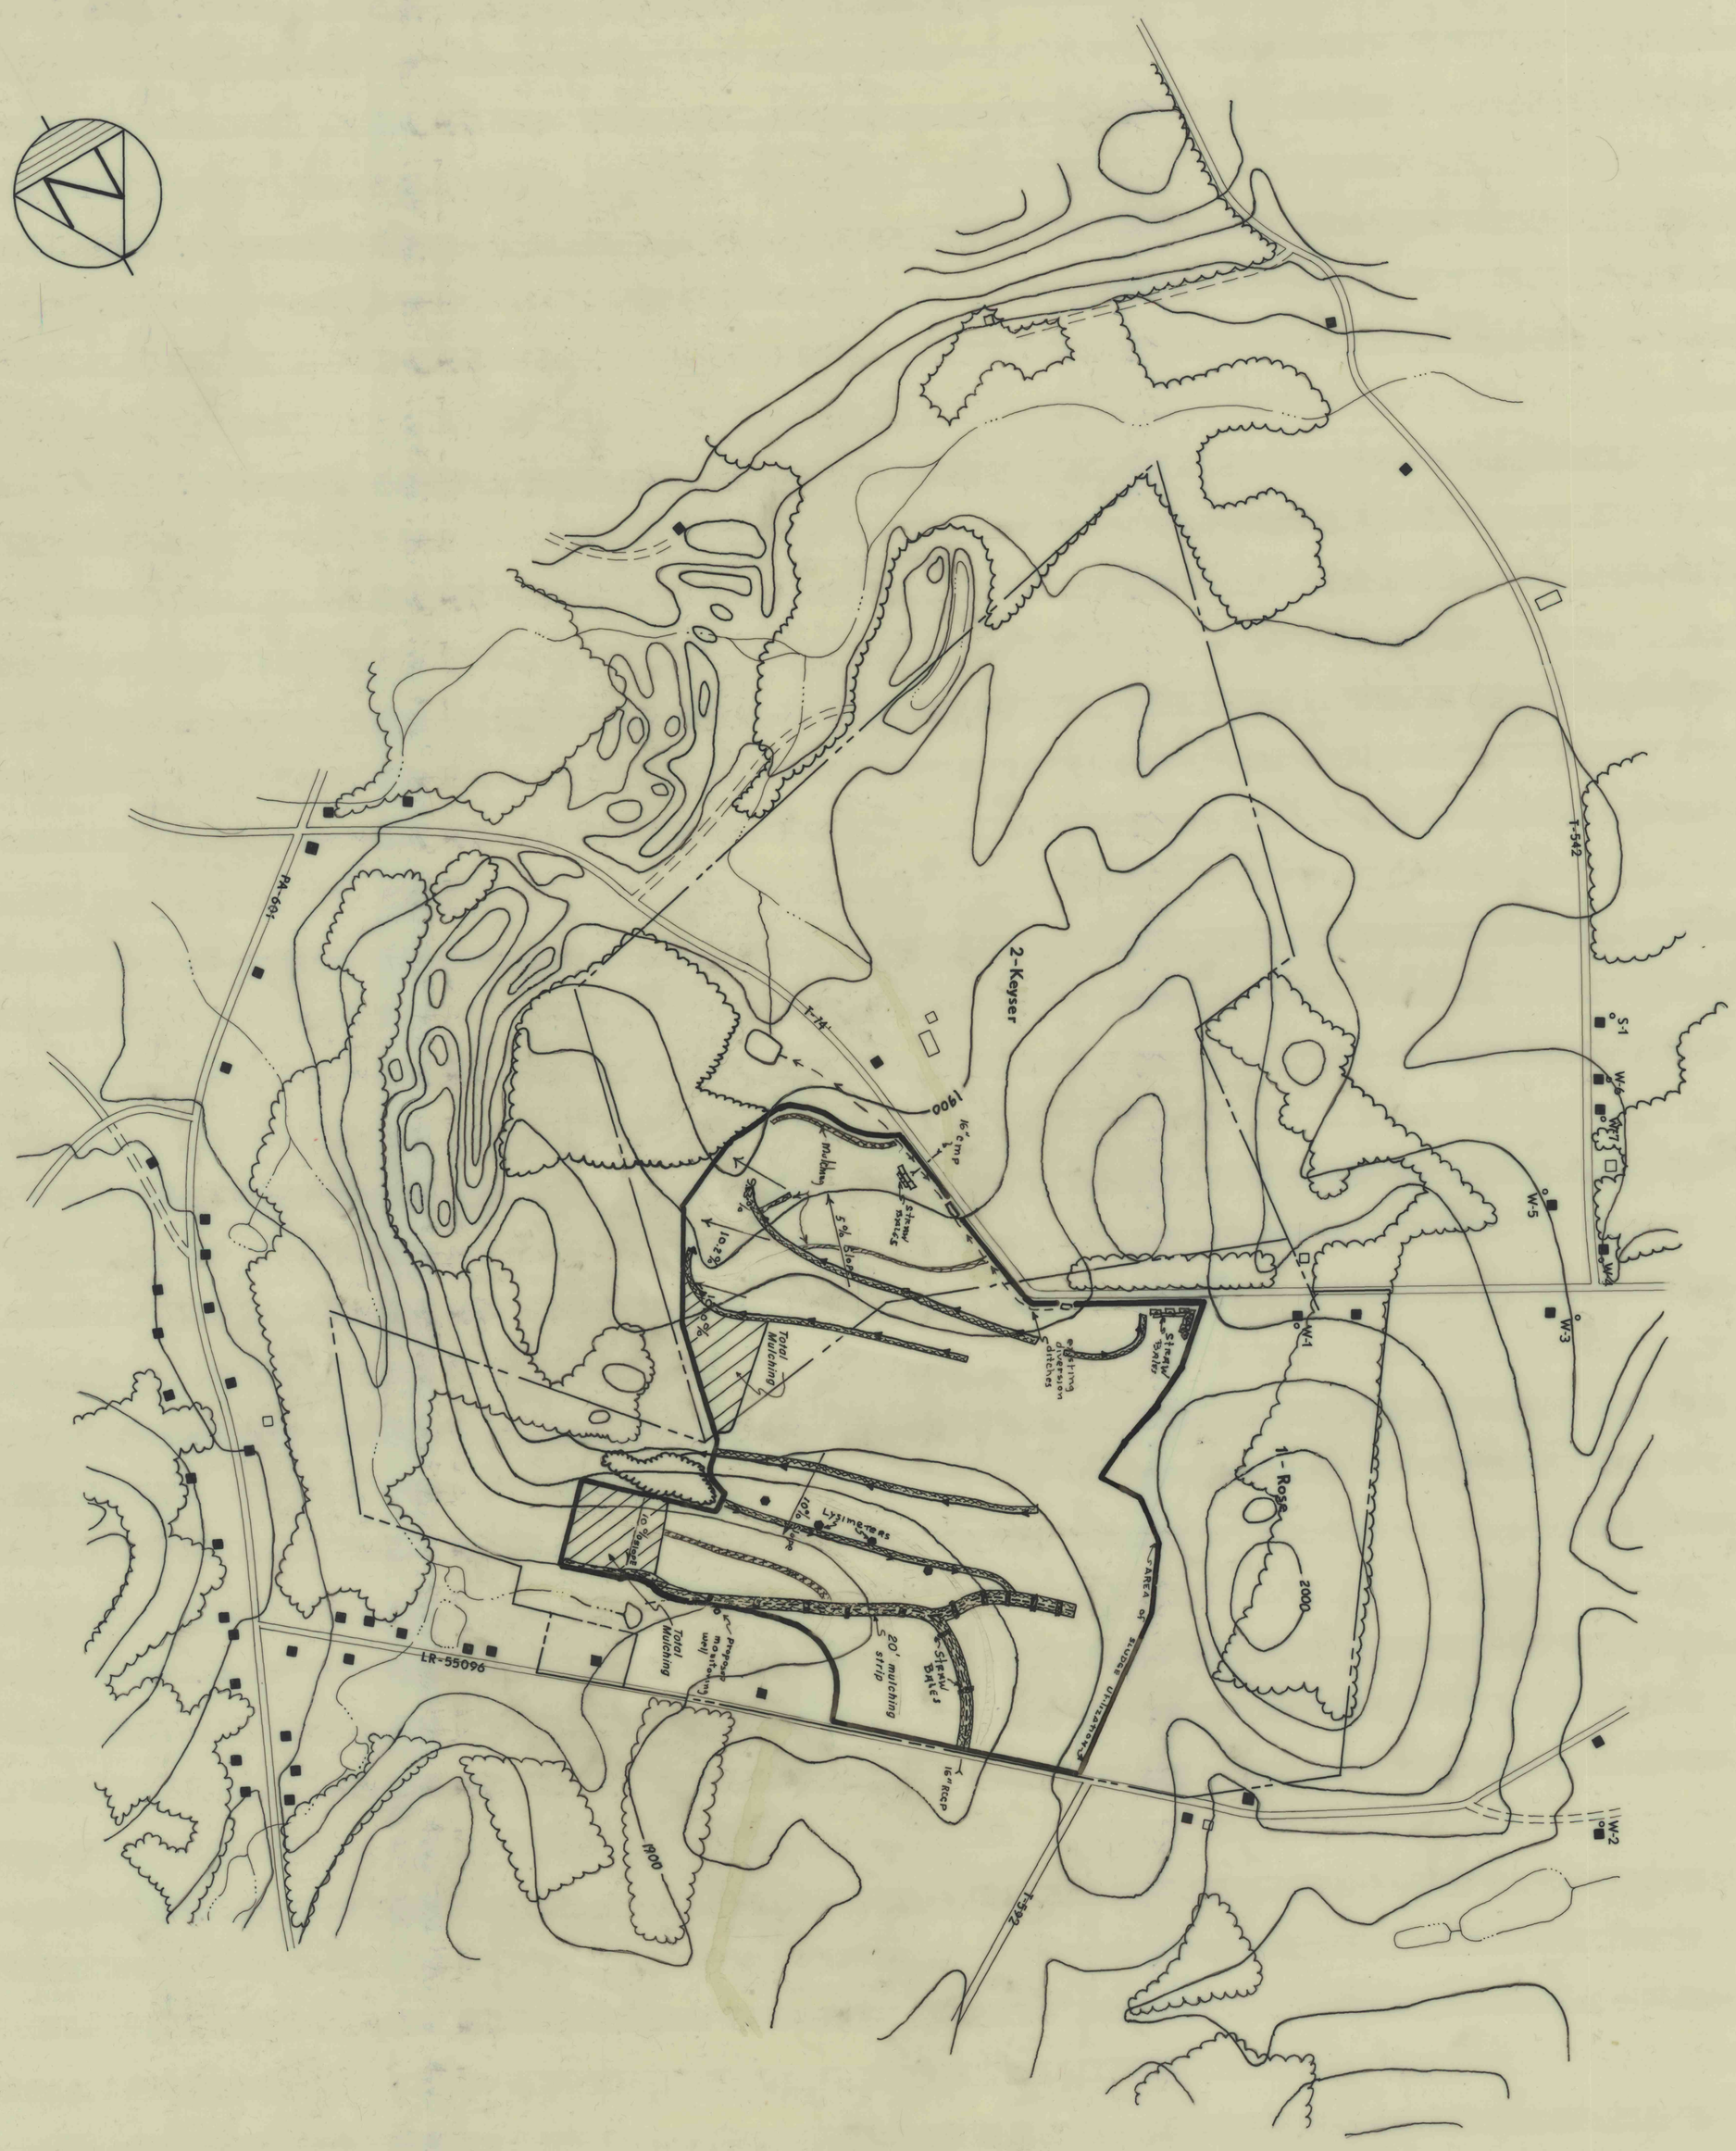

All straw bales used in ditches will be keyed into the sides of ditches and staked.

TYPICAL PROFILE

All diversion ditches to be designed and constructed under U.S. Dept. of Agriculture, Soil Conservation Service guidelines and supervision.

All existing ponds and diversions to be cleaned of sediment prior to spreading of sludge.

City of Philadelphia

Modern Earthline Companies

Surveyed by	—	—
Designed by	RLS	8/80
Drawn by	GLH	8/80
Checked by	RLS	9/80
Approved by	EFR	9/80

Scale 1"=400'

Drawing No. 1 of 1

Sludge Utilization

Strip Mined Land Reclamation Project

Brawal Site — Jenner Twp. Somerset Co., PA

REVISIONS		
Date	Remarks	By

REFERENCE DRAWINGS

NOTES

(1) unless otherwise shown, all domestic water supplies are obtained from the Boswell Municipal Water Authority

(2) surface mine drainage permit # MDP 4075 SM14

(3) backfilling approved 8/29/80 by DR Barnes, Mine Inspector (40-A)