

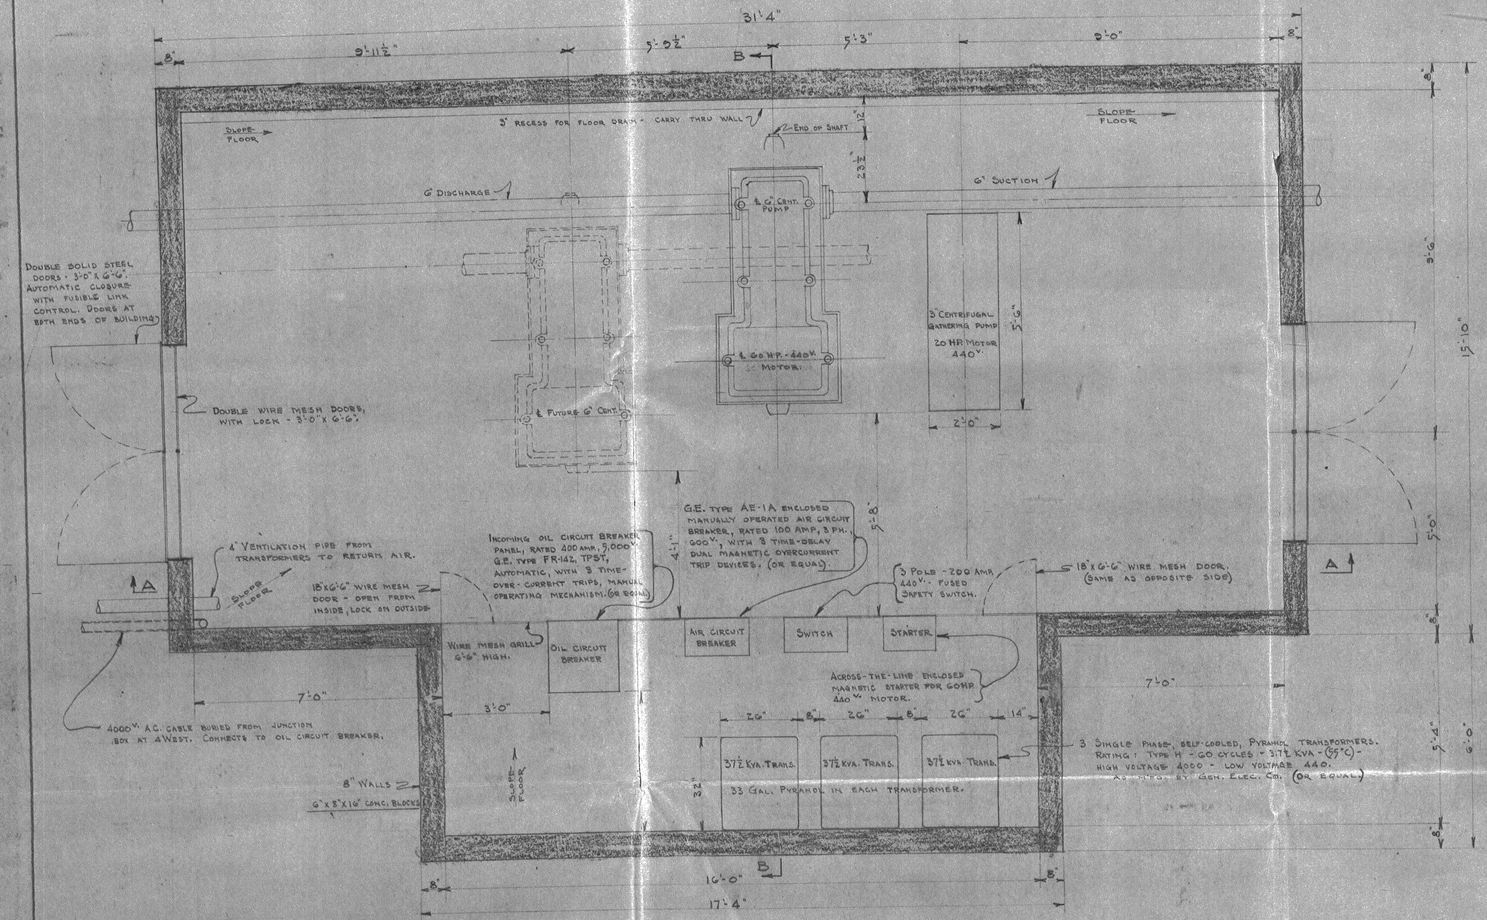


PLAN

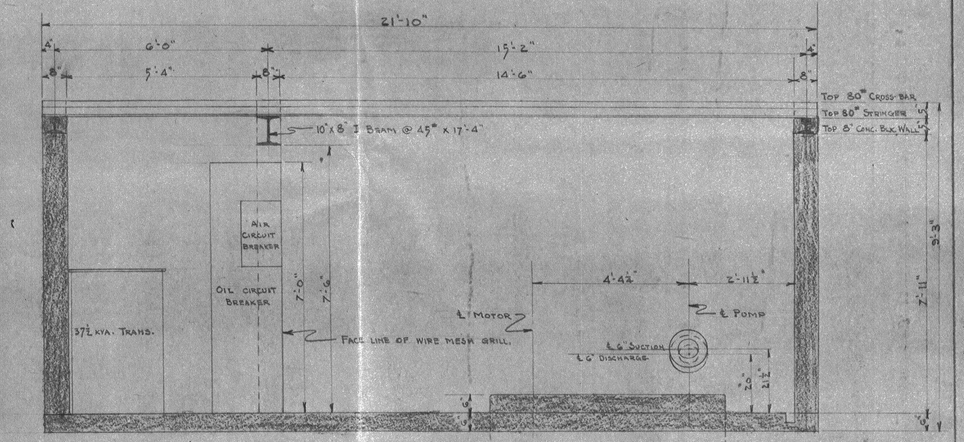

SECTION B-B

FOR LOCATION SEE DWG. K-764.

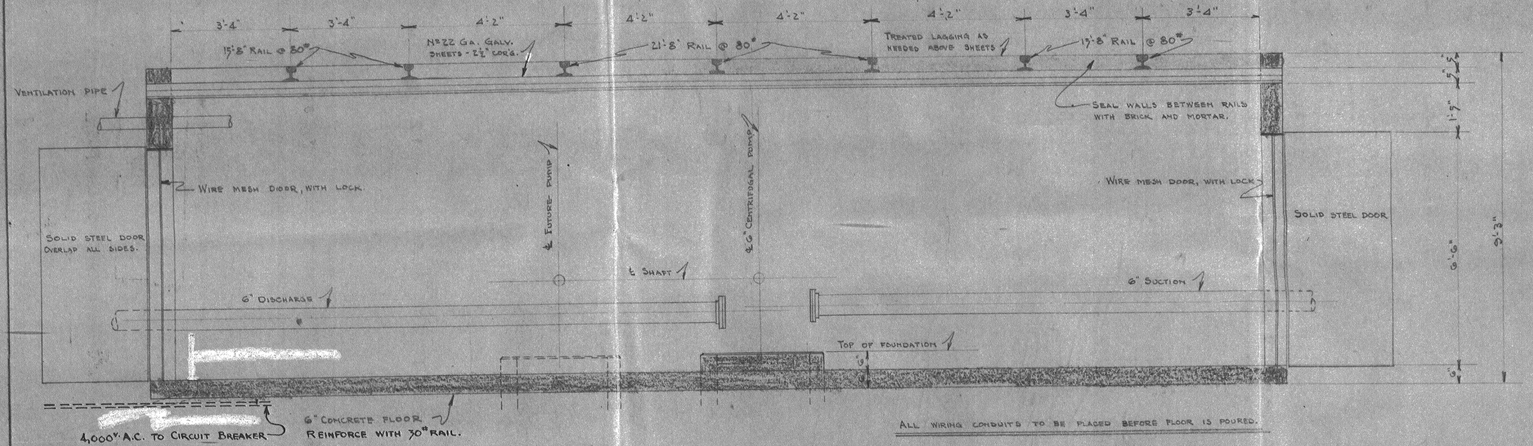

ELEVATION A-A

ALL WIRING CONDUITS TO BE PLACED BEFORE FLOOR IS POURED.

GENERAL ARRANGEMENT		
WEST MAINS PUMP STATION		
WEIRTON COAL COMPANY		ISABELLA MINE - ISABELLA, PA.
DATE: 7-2-41	SCALE: ½" = 1'-0"	MADE BY: R.M.K.

B-786