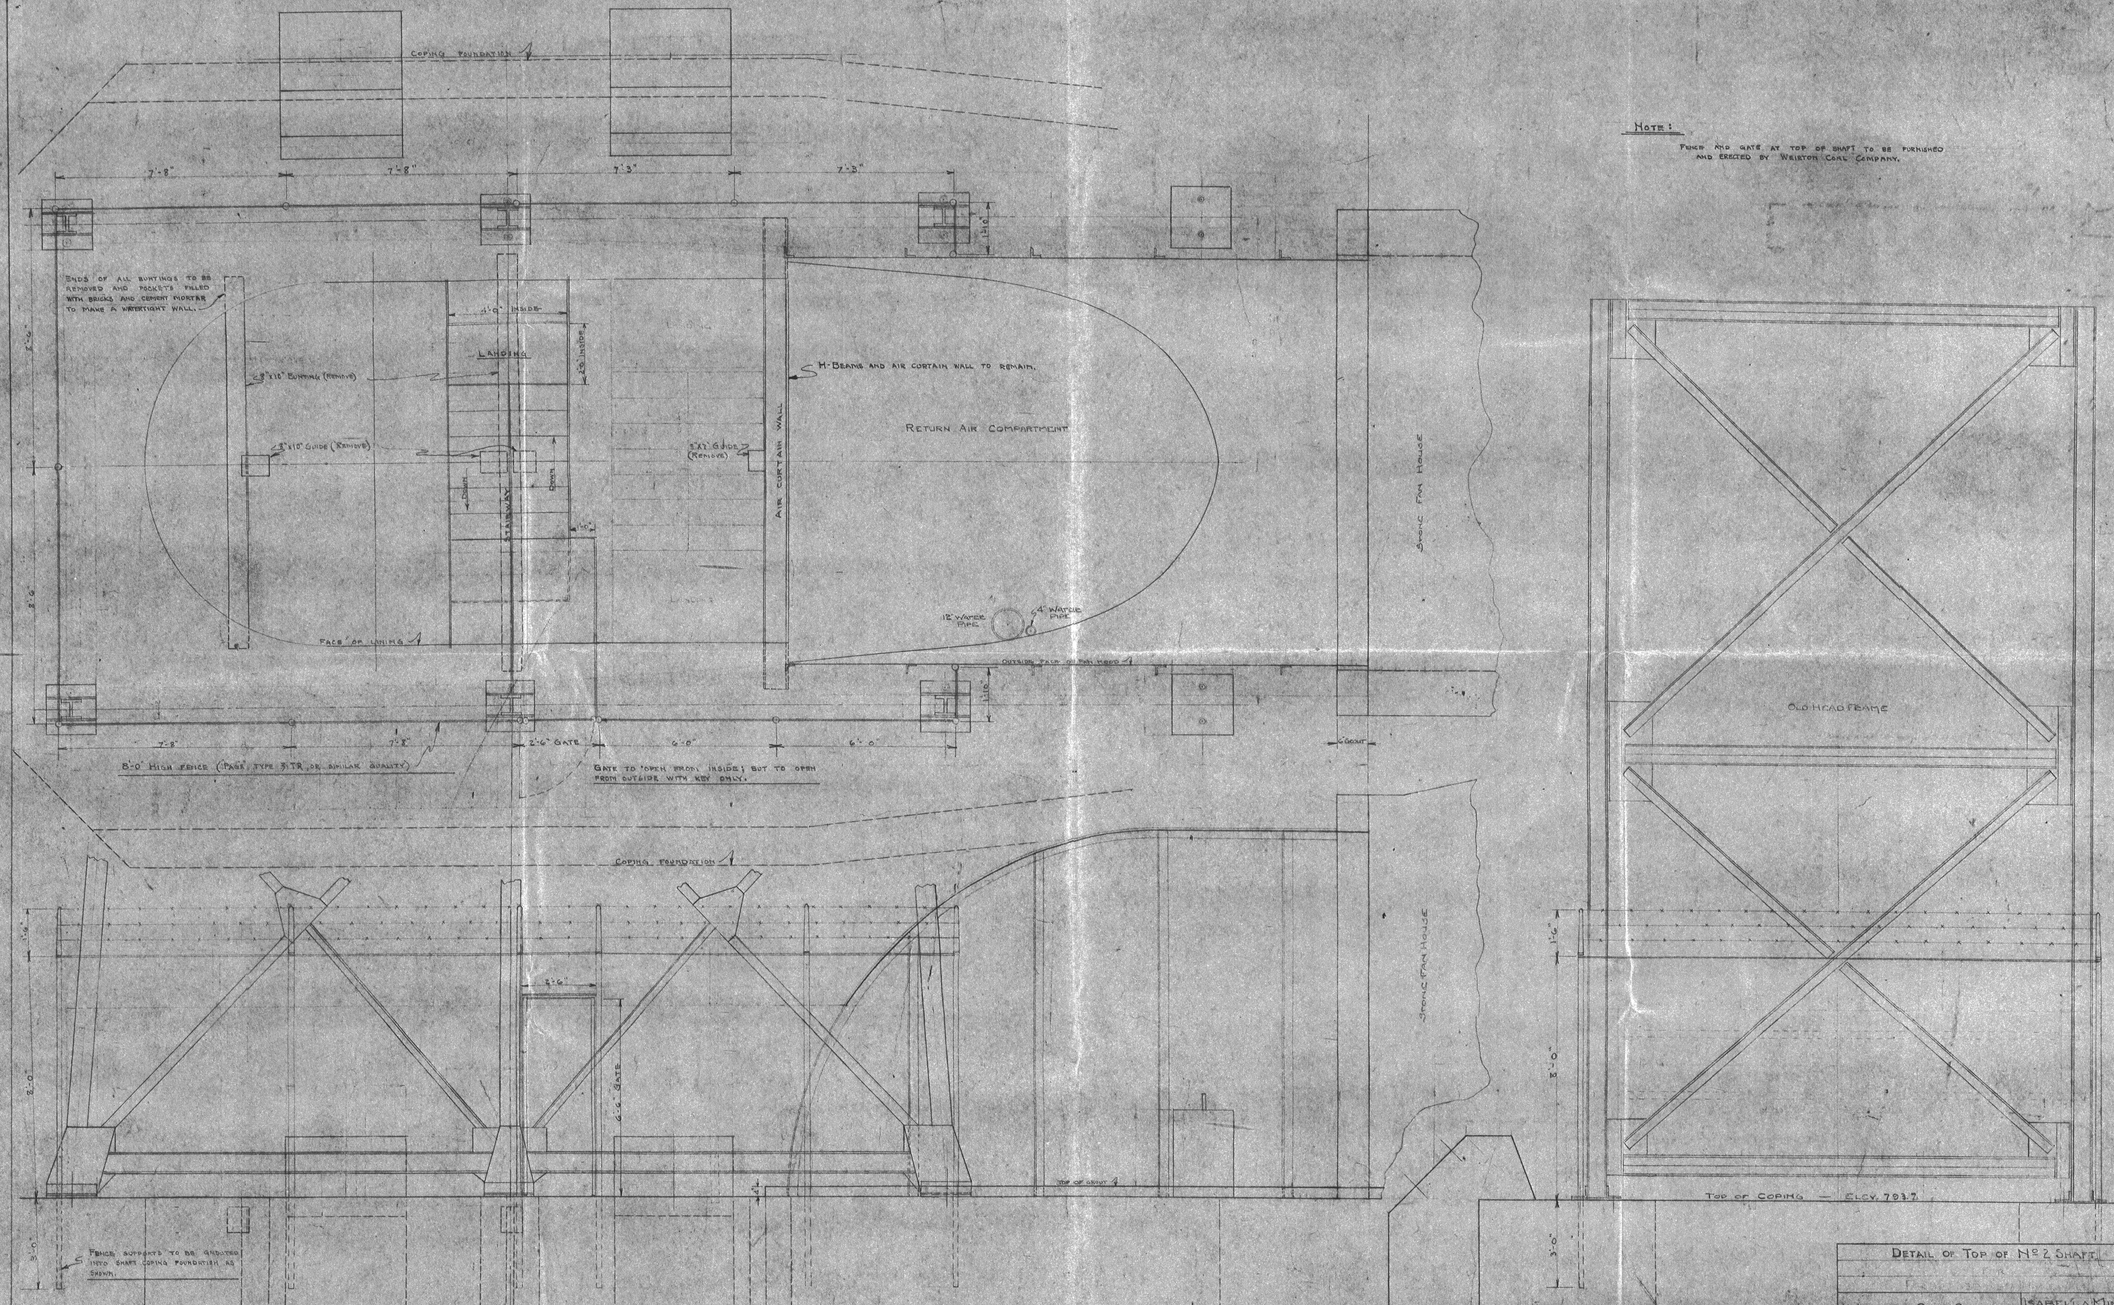


NOTE:

FENCE AND GATE AT TOP OF SHAFT TO BE FURNISHED AND ERECTED BY WEIRTON COAL COMPANY.

DETAIL OF TOP OF No 2 SHAFT

WEIRTON COAL COMPANY	ISABELLA MINE
	ISABELLA, PA.
DATE: 6-20-38	SCALE: 1/8" = 1'-0"
MADE BY: C.W.W.	

8-1-41.
REVISED: 7-25-40.

E-692