

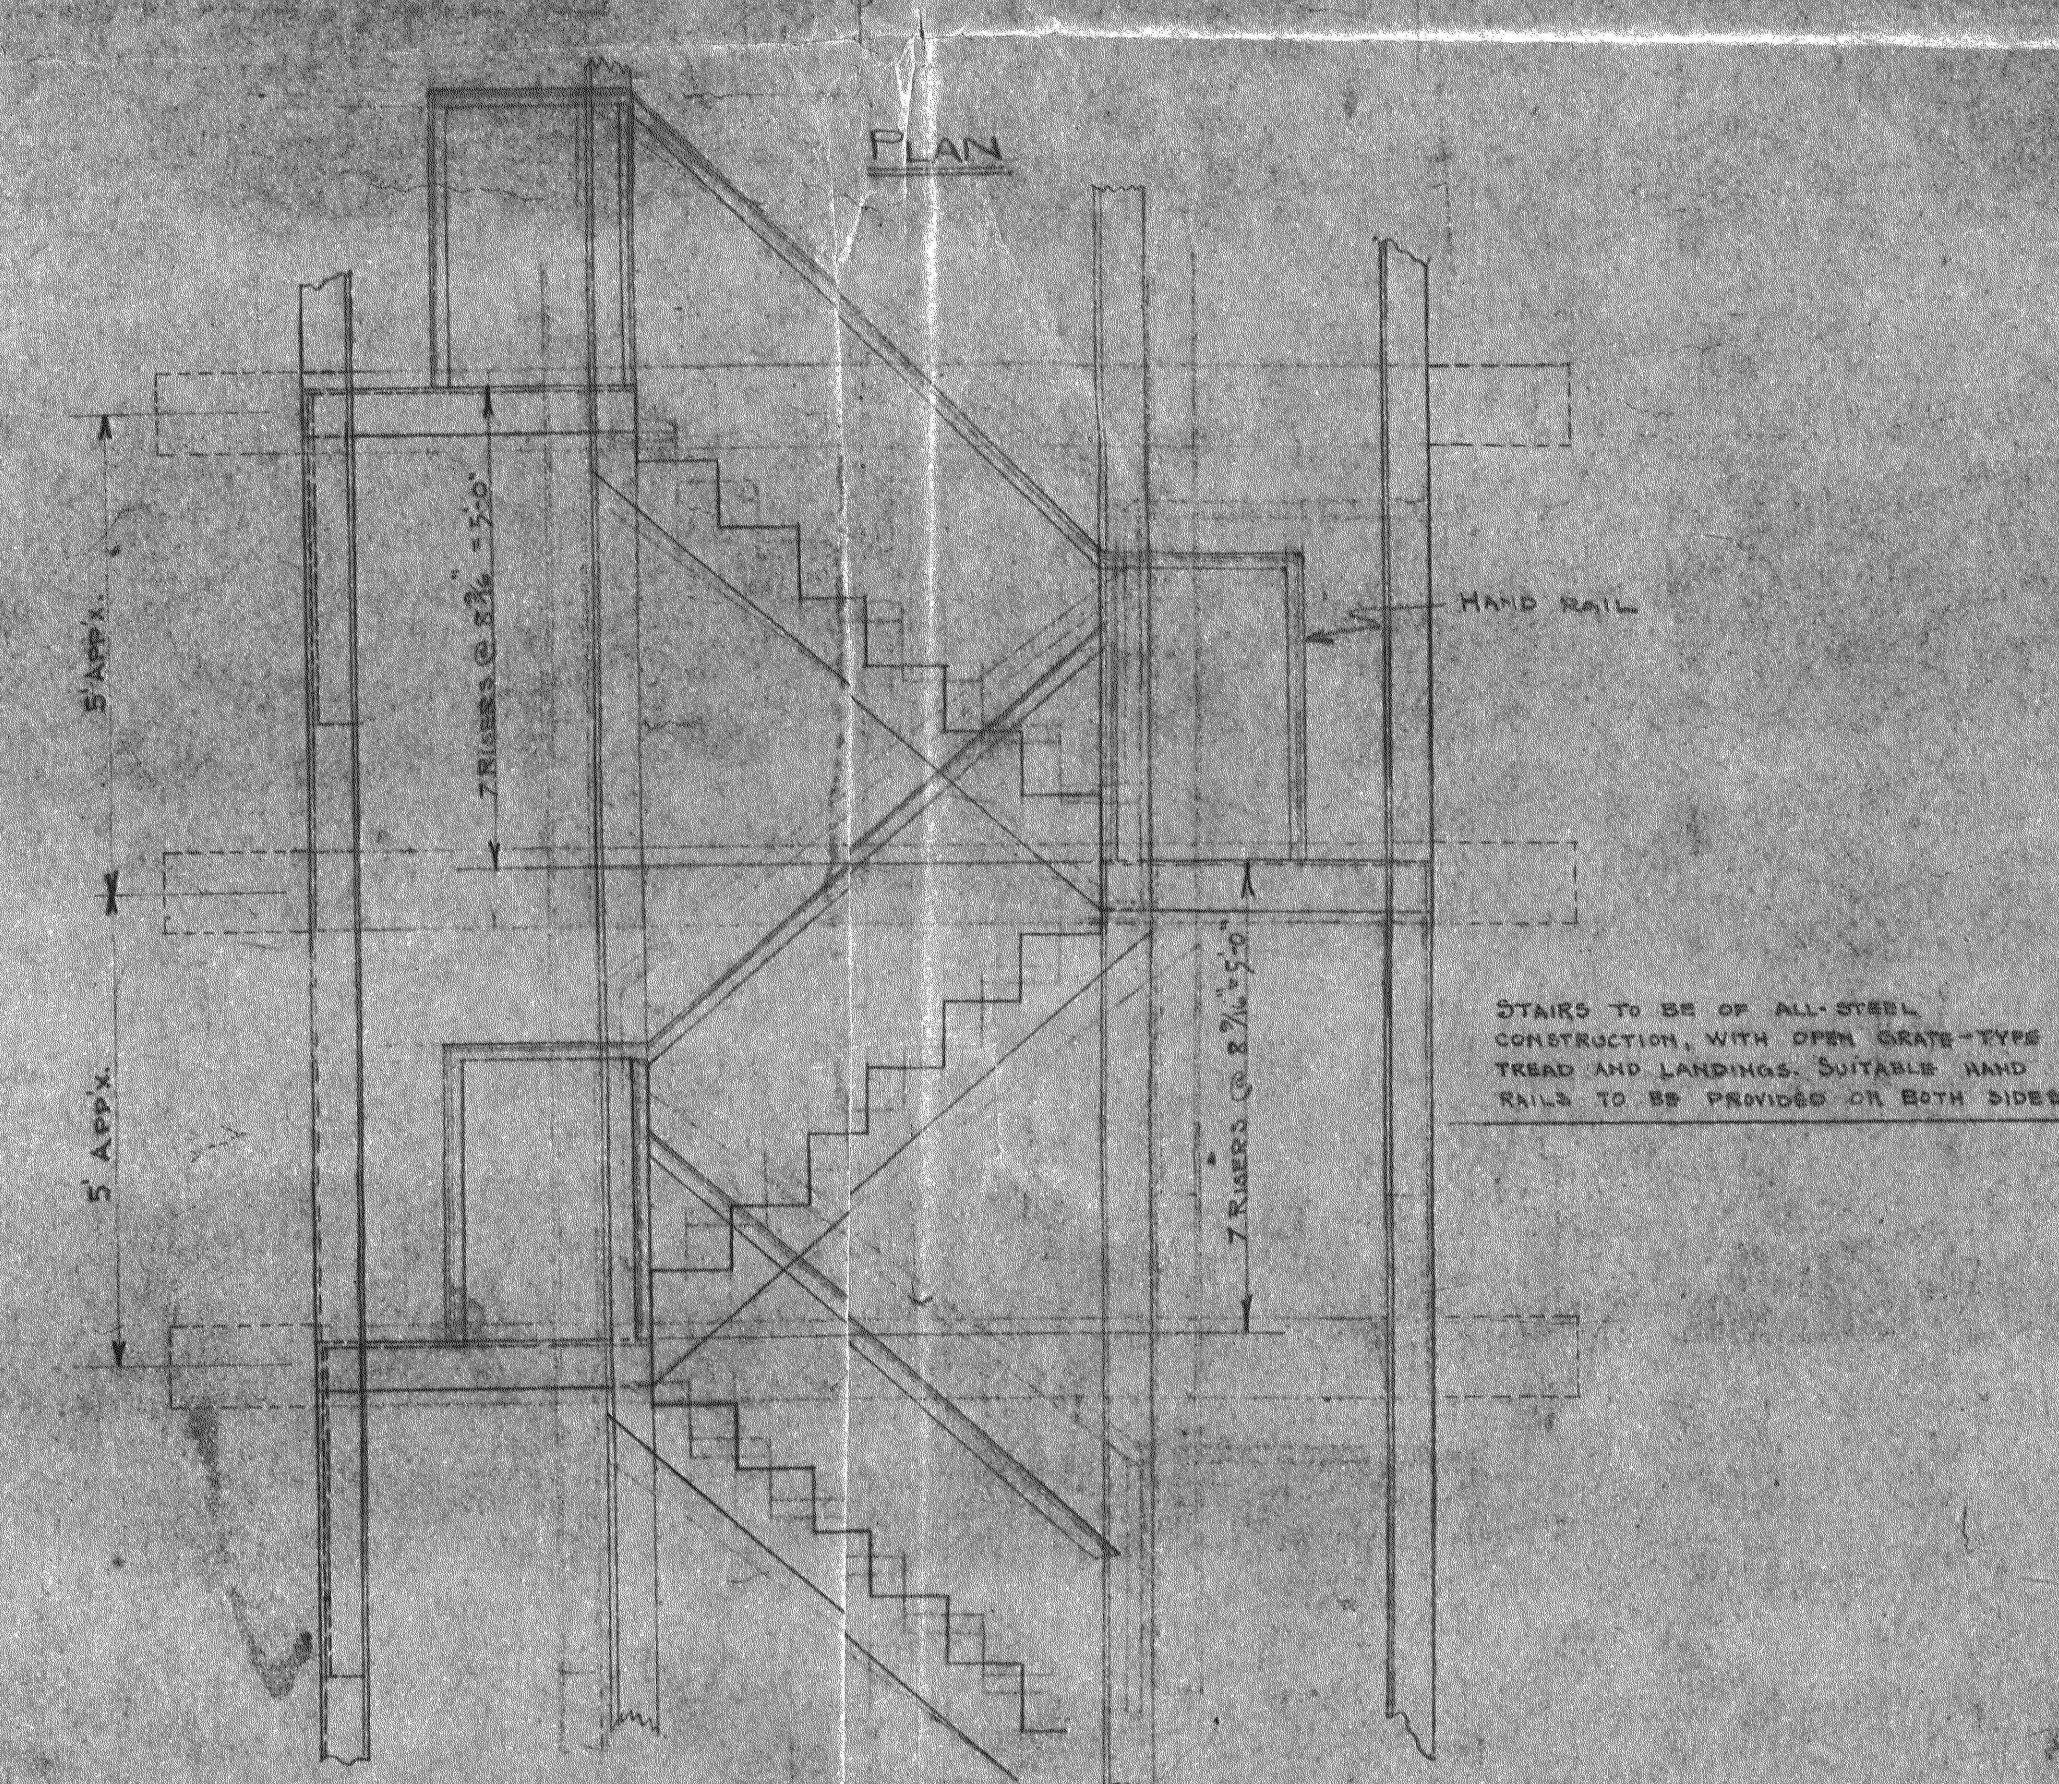


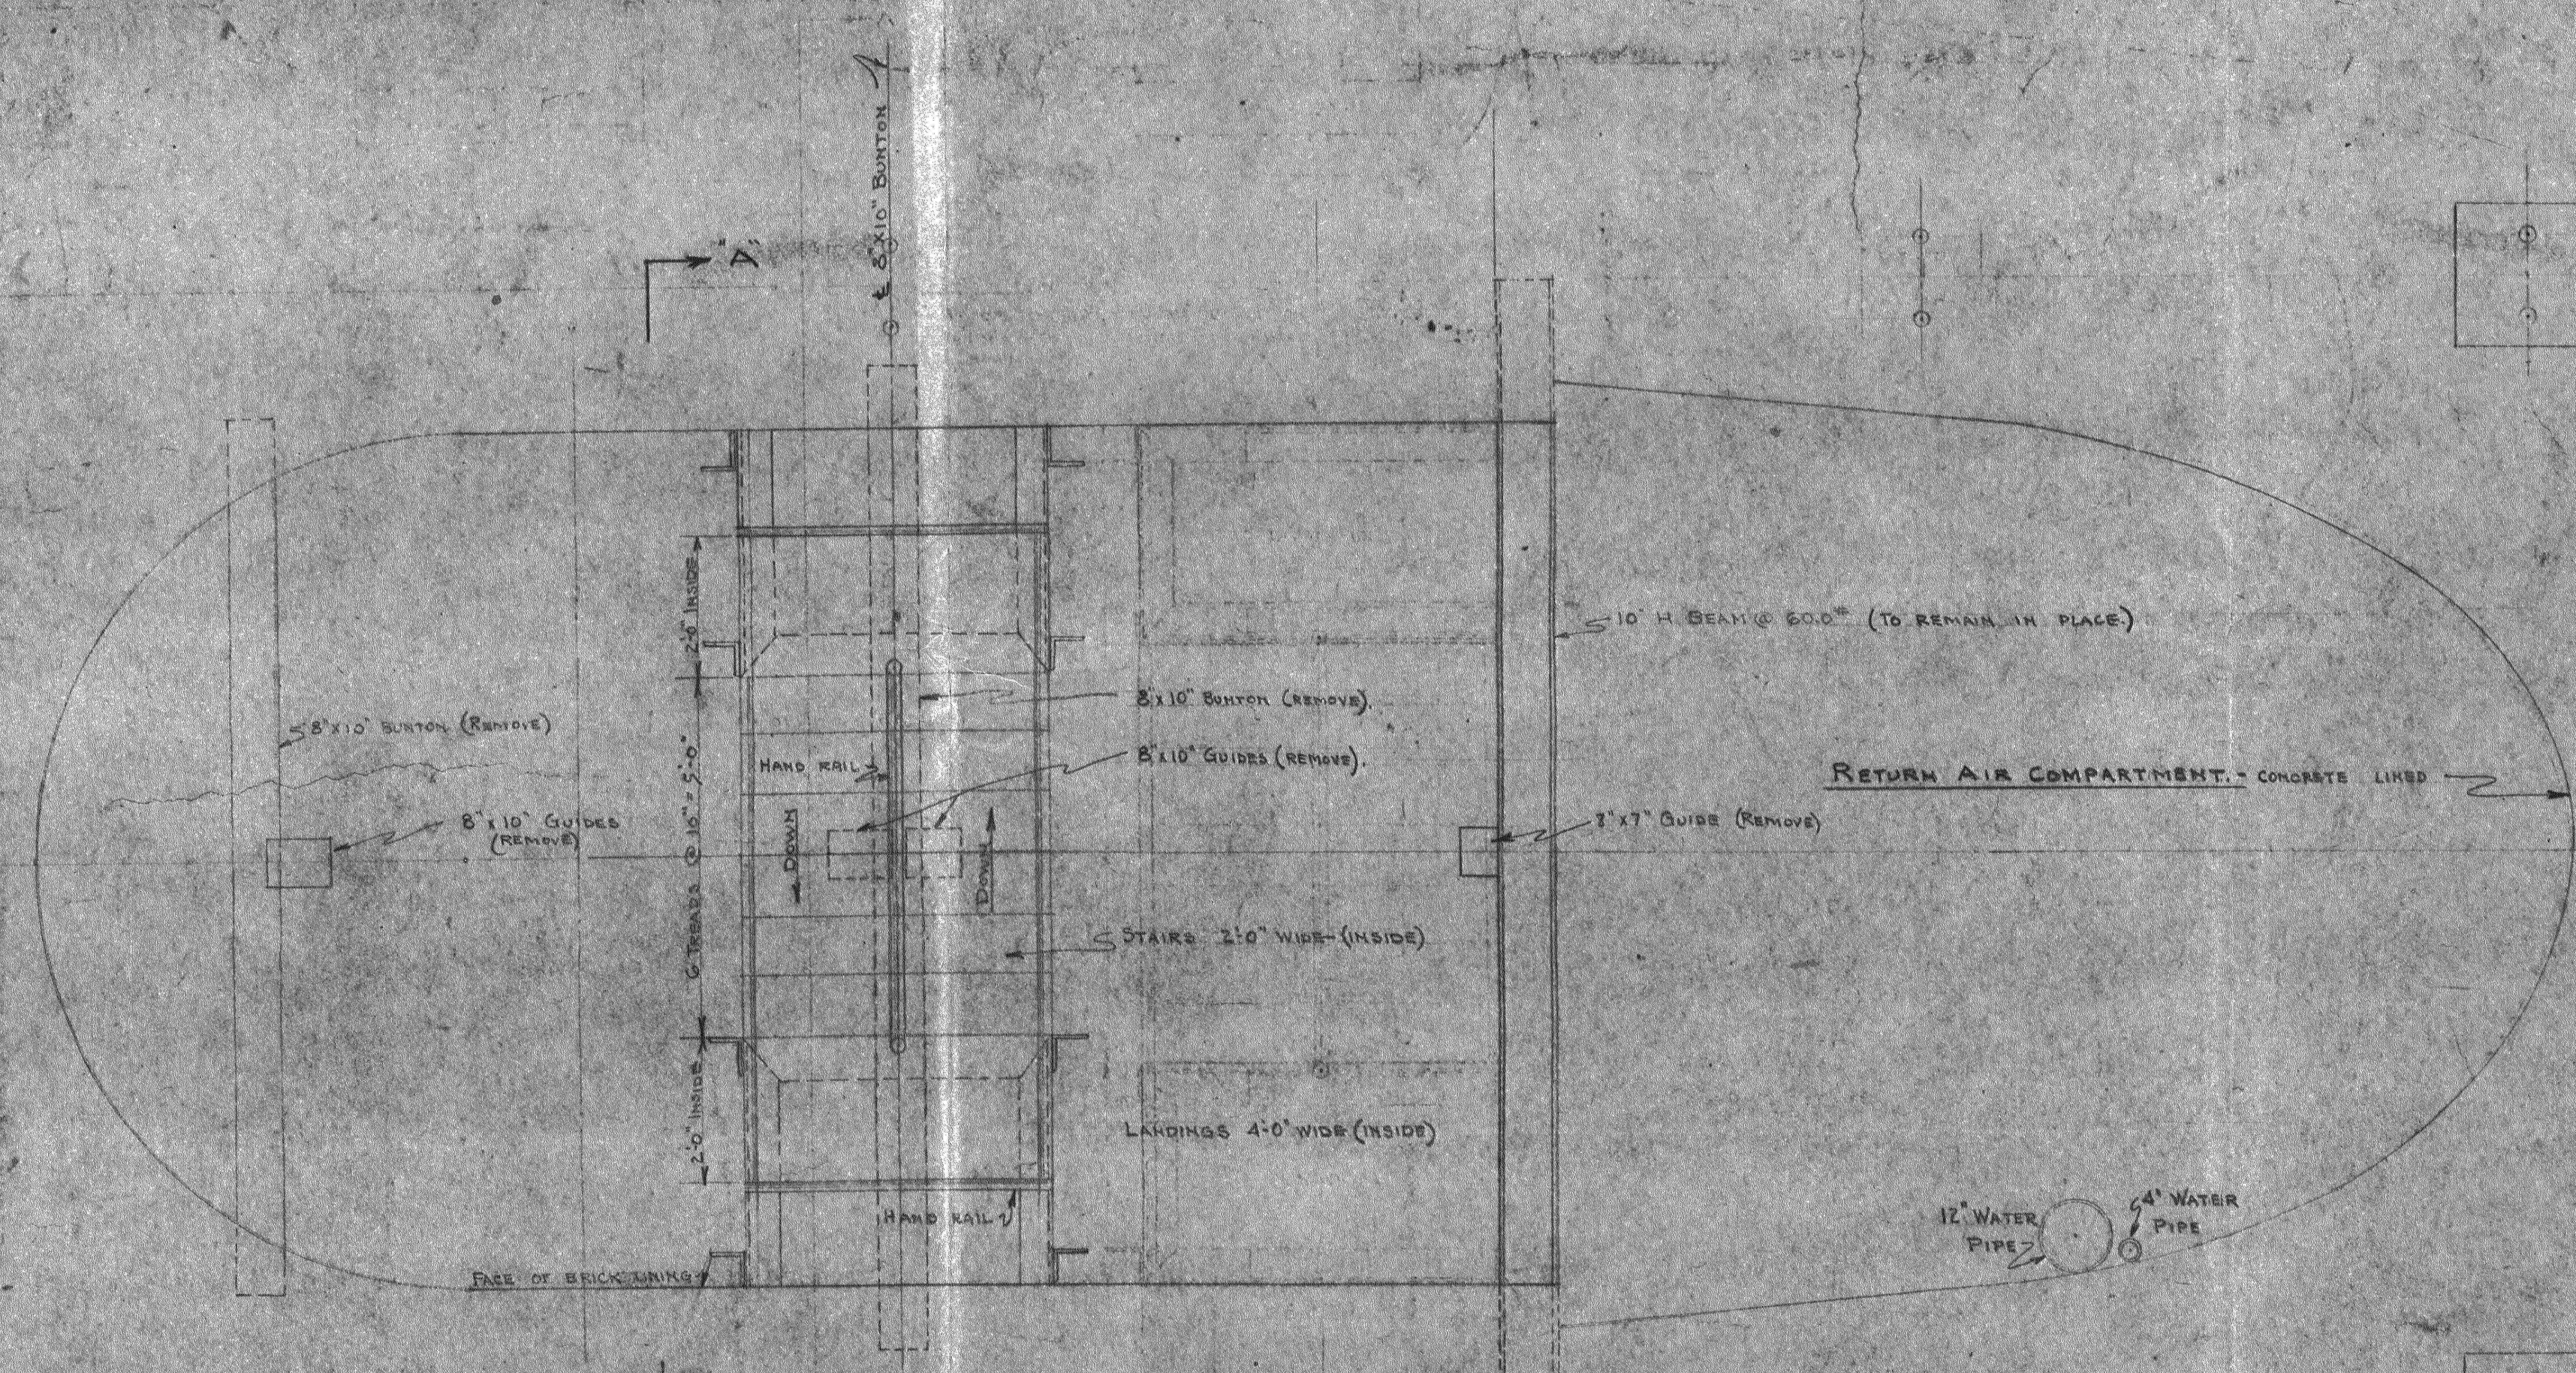


TYPICAL SECTION OF STAIRWAY IN SHAFT
28 SECTIONS REQD.
SIDE ELEVATION

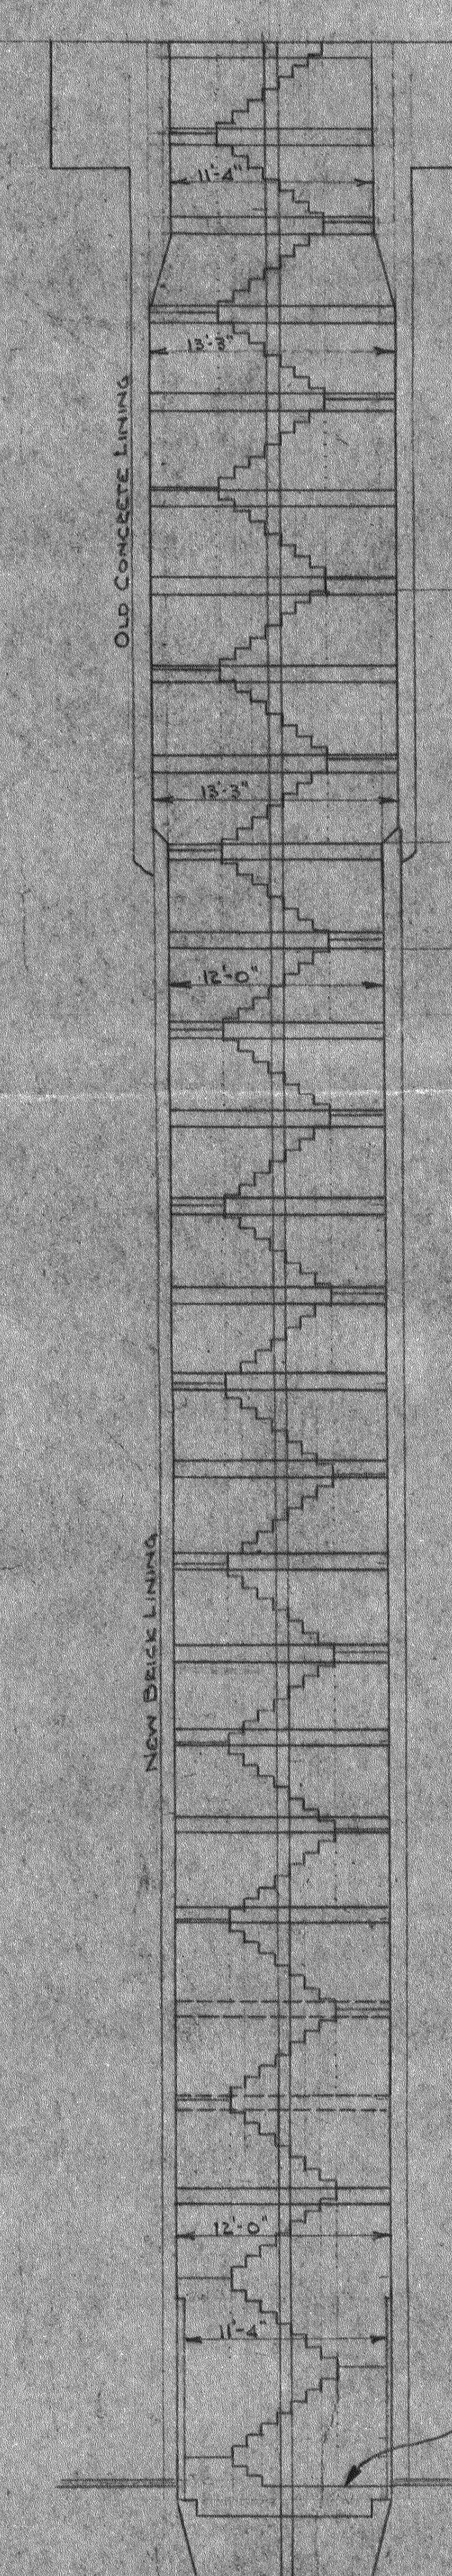

SECTION AA

EL. 800.0 - TOP OF CORING NO. 1 SHAFT EL. 800.25 - TOP OF SLOPE
EL. 793.7 - TOP OF NO. 2 SHAFT
EL. 791.0 - TOP OF WAREHOUSE FLOOR
EL. 786.0 - HIGH WATER 1888, AT LOCK NO. 6, RICES LANDING.
EL. 782.22 - TOP OF WAREHOUSE SUMP PIT FLOOR EL. 781.0 - HIGH WATER 1936, AT ISABELLA.
EL. 763.0 - POOL FULL
EL. 748.9 - TOP OF BRICK LINING.
EL. 743.0 - APPROXIMATE RIVER BOTTOM IN CHANNEL

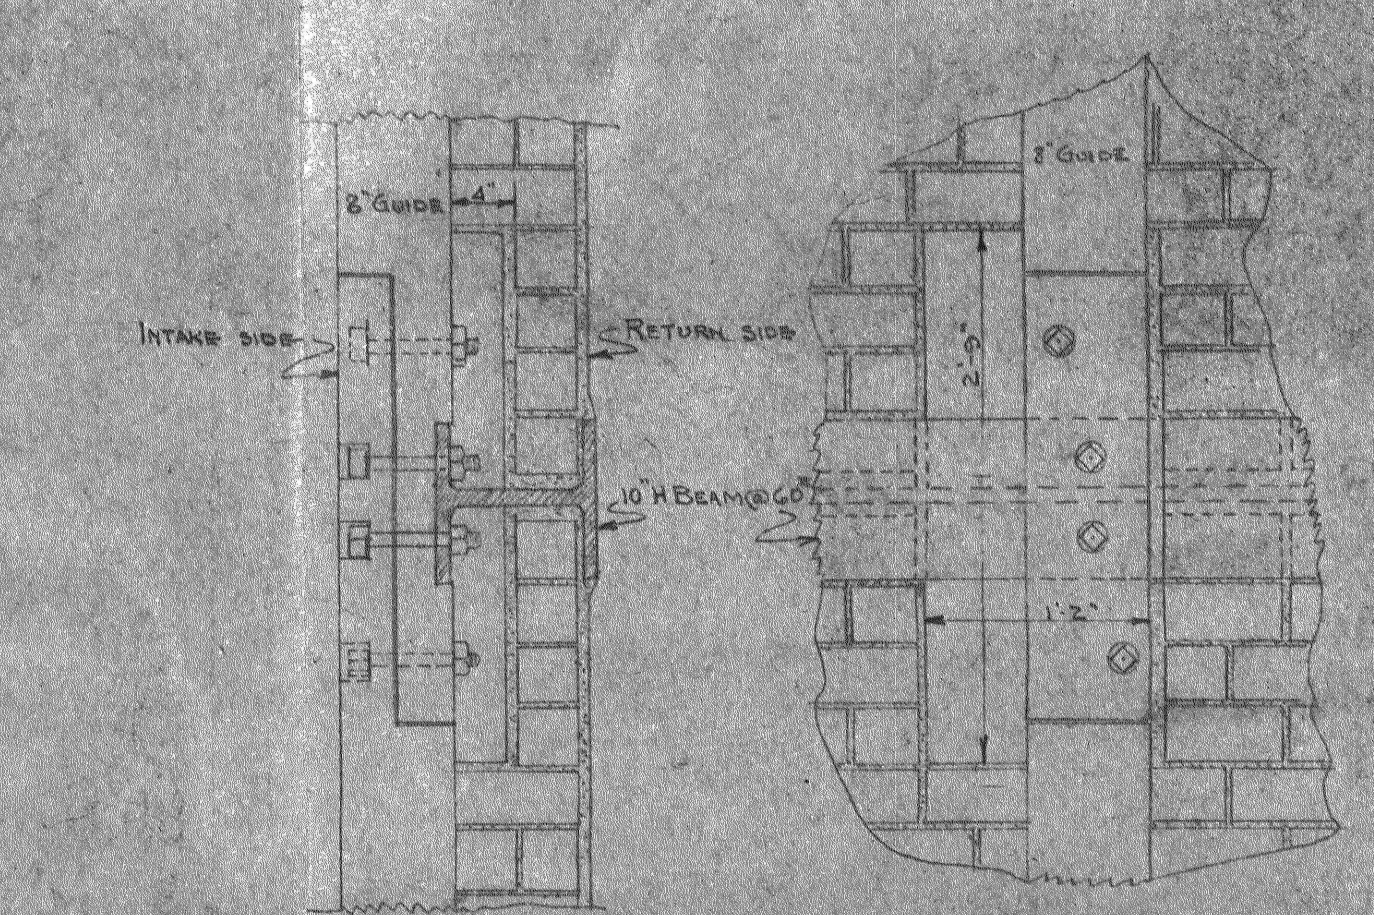

DETAIL OF HANDHOLE IN AIR CURTAIN WALL AT EACH 10' H. BEAM.
27 HANDHOLES TO BE BRICKED IN AND PLASTERED.
ALL BOTTOM POCKETS TO BE BRICKED IN WITH CEMENT MORTAR.

SUITABLE LANDING CONNECTION TO BE MADE TO GROUND LEVEL ON RHY OR RHYE, SIDE OF SHAFT.
TO MINE

EL. 697.41 - TOP OF RAIL
EL. 697.9 - BOTTOM OF JUMP

NOTE:
STAIRWAYS TO MEET MINIMUM REQUIREMENTS OF PENNA. STATE STATUTES MINER LAWS AS QUOTED IN EDITION OF 1940, PAGE 52; ART. 61, SECT. 6.
STAIRWAYS TO HAVE 1 SHOP COAT OF PAINT; AND 1 FIELD COAT OF PAINT AFTER ERECTION; BOTH COATS TO BE "LEAD-KOAT" PAINT AS SUPPLIED BY UNIVERSAL PAINT & VARNISH CO., CLEVELAND, OHIO; BE PAINT OF SIMILAR QUALITY.

PROPOSED STAIRWAY	
NO. 2 SHAFT	
WEIRTON COAL COMPANY	ISABELLA MINE
REVISOR: 7-24-40	DATE: 7-23-38 SCALE: 1/8" = 1'-0" MADE BY: C.W.M.