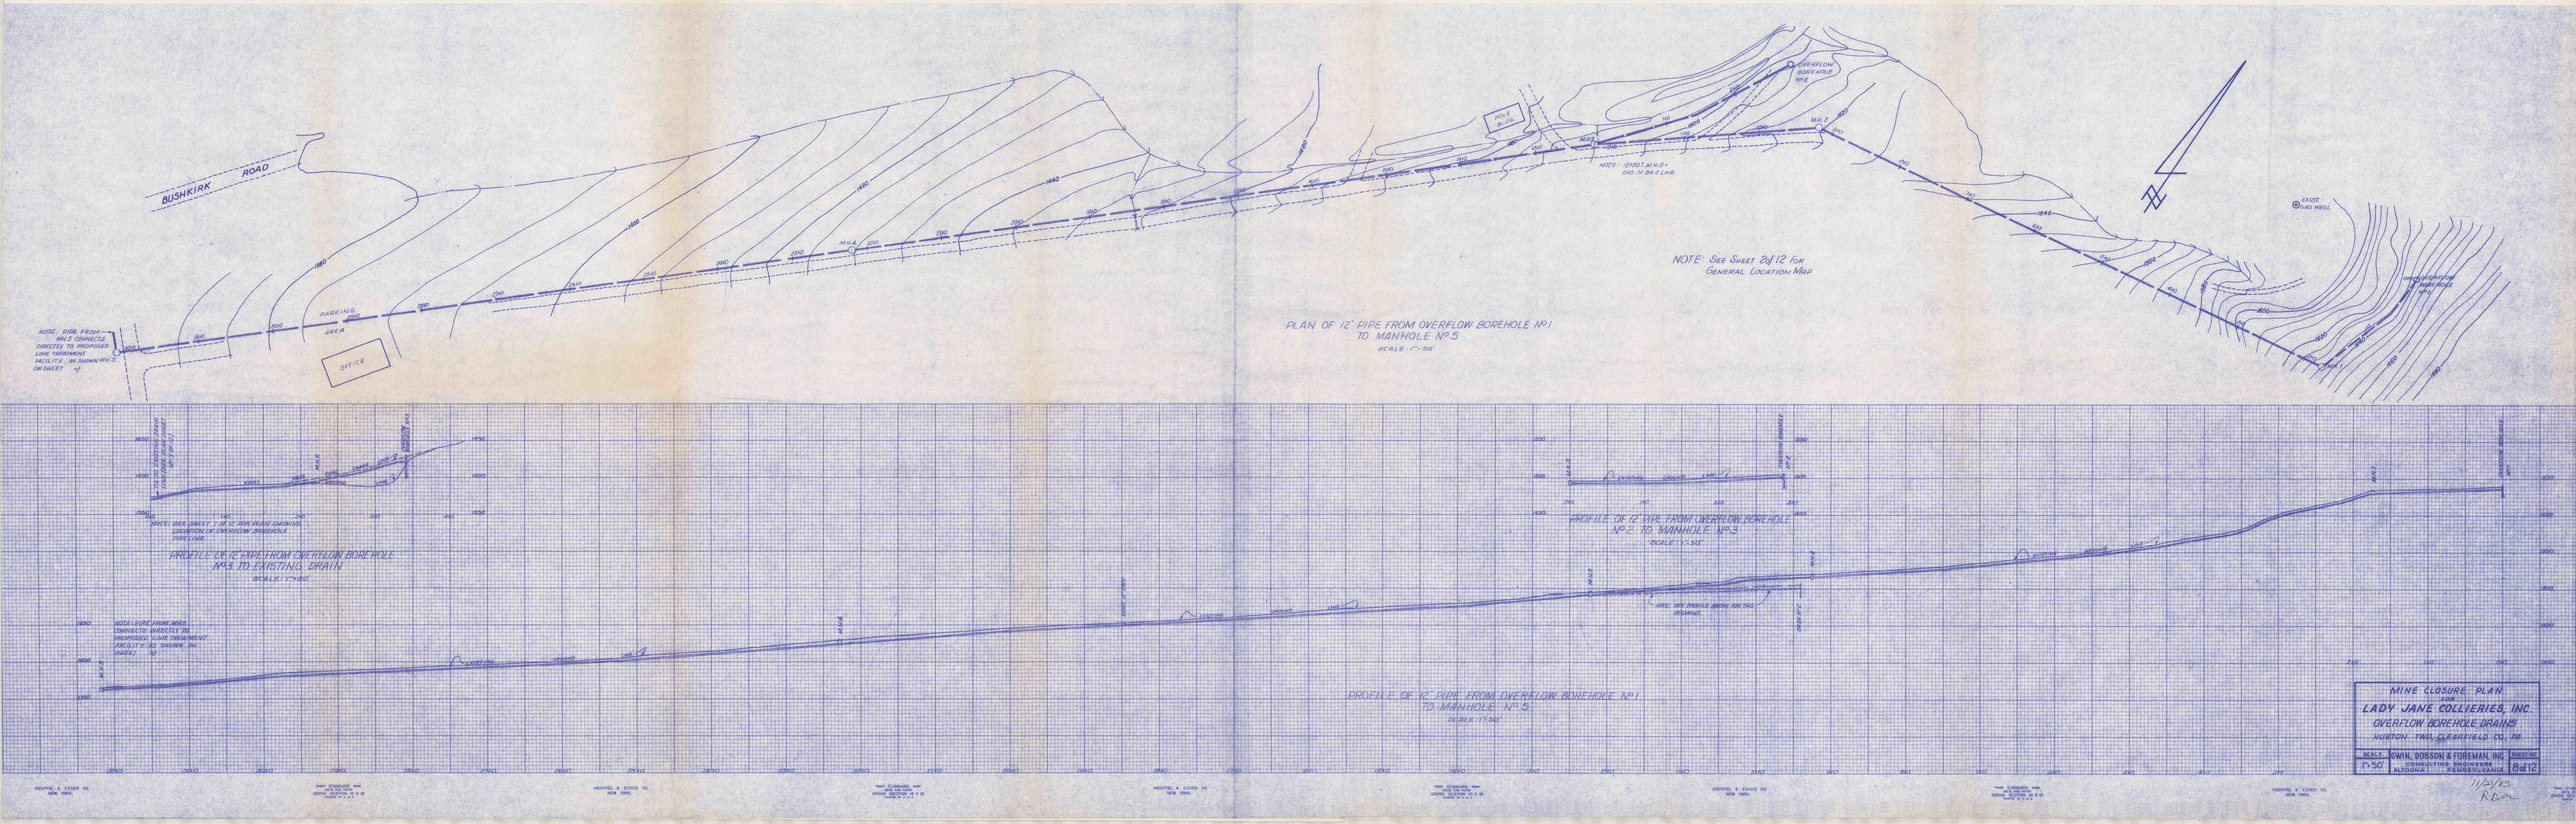
BUSHKIRK ROAD
PARKING AREA
OFFICE
POLE BLDG.
OVERFLOW BOREHOLE No 2
EXIST. GAS WELL
NOTE: SEE SHEET 2 of 12 FOR GENERAL LOCATION MAP
PLAN OF 12" PIPE FROM OVERFLOW BOREHOLE No 1 TO MANHOLE No 5
SCALE: 1" = 50'
PROFILE OF 12" PIPE FROM OVERFLOW BOREHOLE No 3 TO EXISTING DRAIN
SCALE: 1" = 50'
PROFILE OF 12" PIPE FROM OVERFLOW BOREHOLE No 2 TO MANHOLE No 3
SCALE: 1" = 50'
PROFILE OF 12" PIPE FROM OVERFLOW BOREHOLE No 1 TO MANHOLE No 5
SCALE: 1" = 50'
MINE CLOSURE PLAN
FOR
LADY JANE COLLIERIES, INC.
OVERFLOW BOREHOLE DRAINS
HUSTON TWP., CLEARFIELD CO., PA.
SCALE 1" = 50'
GWIN, DOBSON & FOREMAN, INC.
CONSULTING ENGINEERS
ALTOONA PENNSYLVANIA
SHEET No 8 of 12
11/2/83
RDR