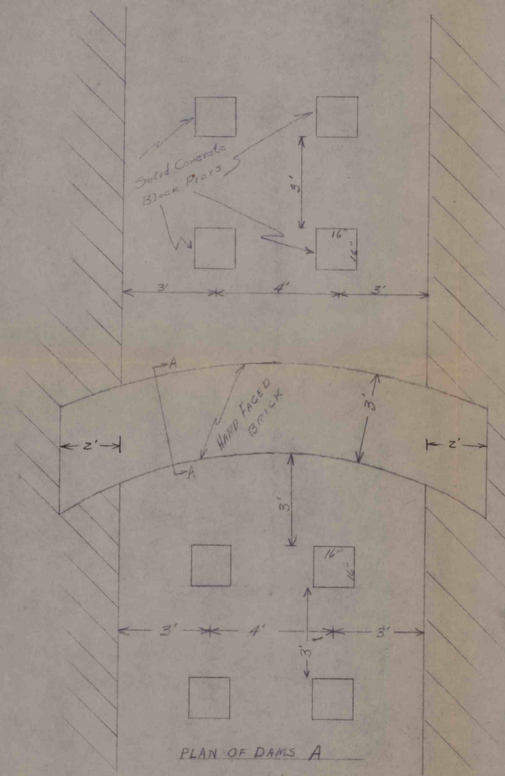

PLAN OF DAMS A

Scale 1"=2'

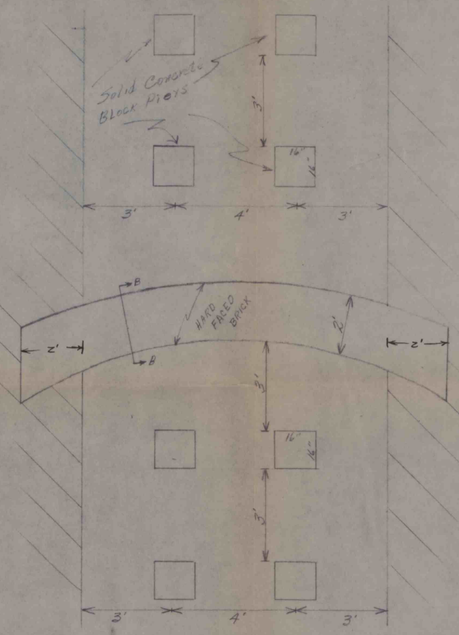

PLAN OF DAMS B

Scale 1"=2'

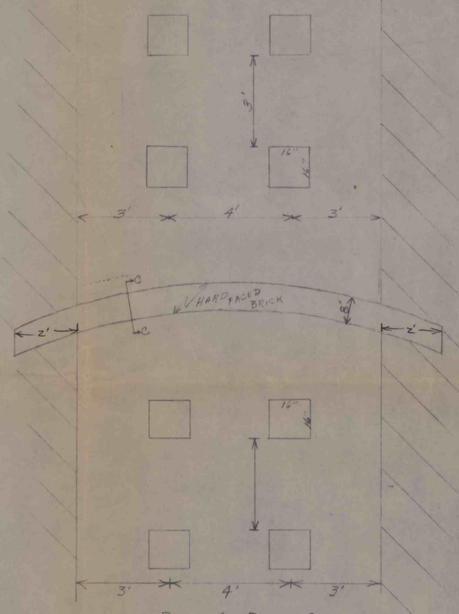

PLAN OF DAMS C

Scale 1"=2'

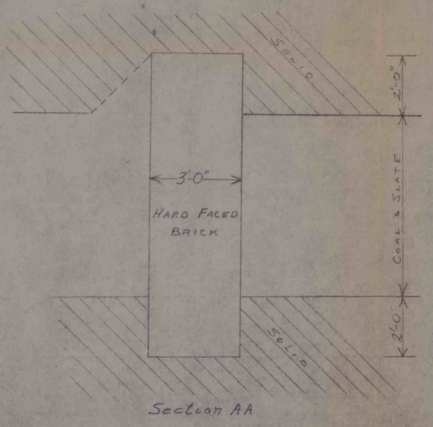

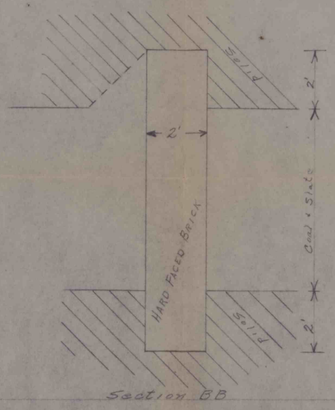

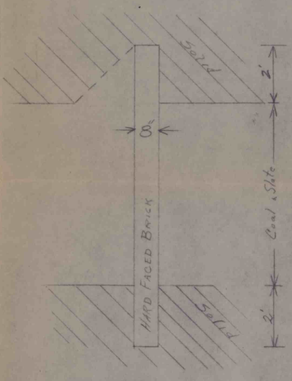

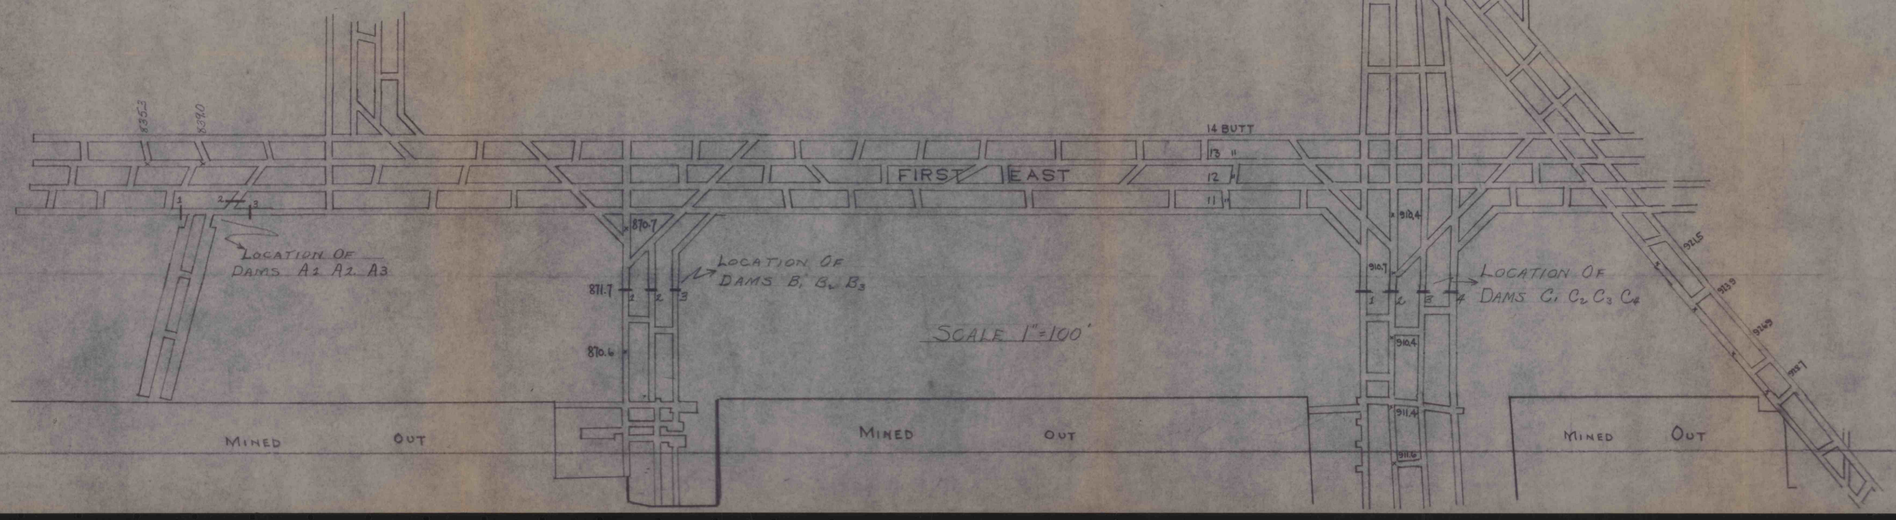

PITTSBURGH COAL CO.
LINDLEY MINE
PROPOSED BULKHEADS IN 1ST EAST

NOV. 1949 | Scale as Noted