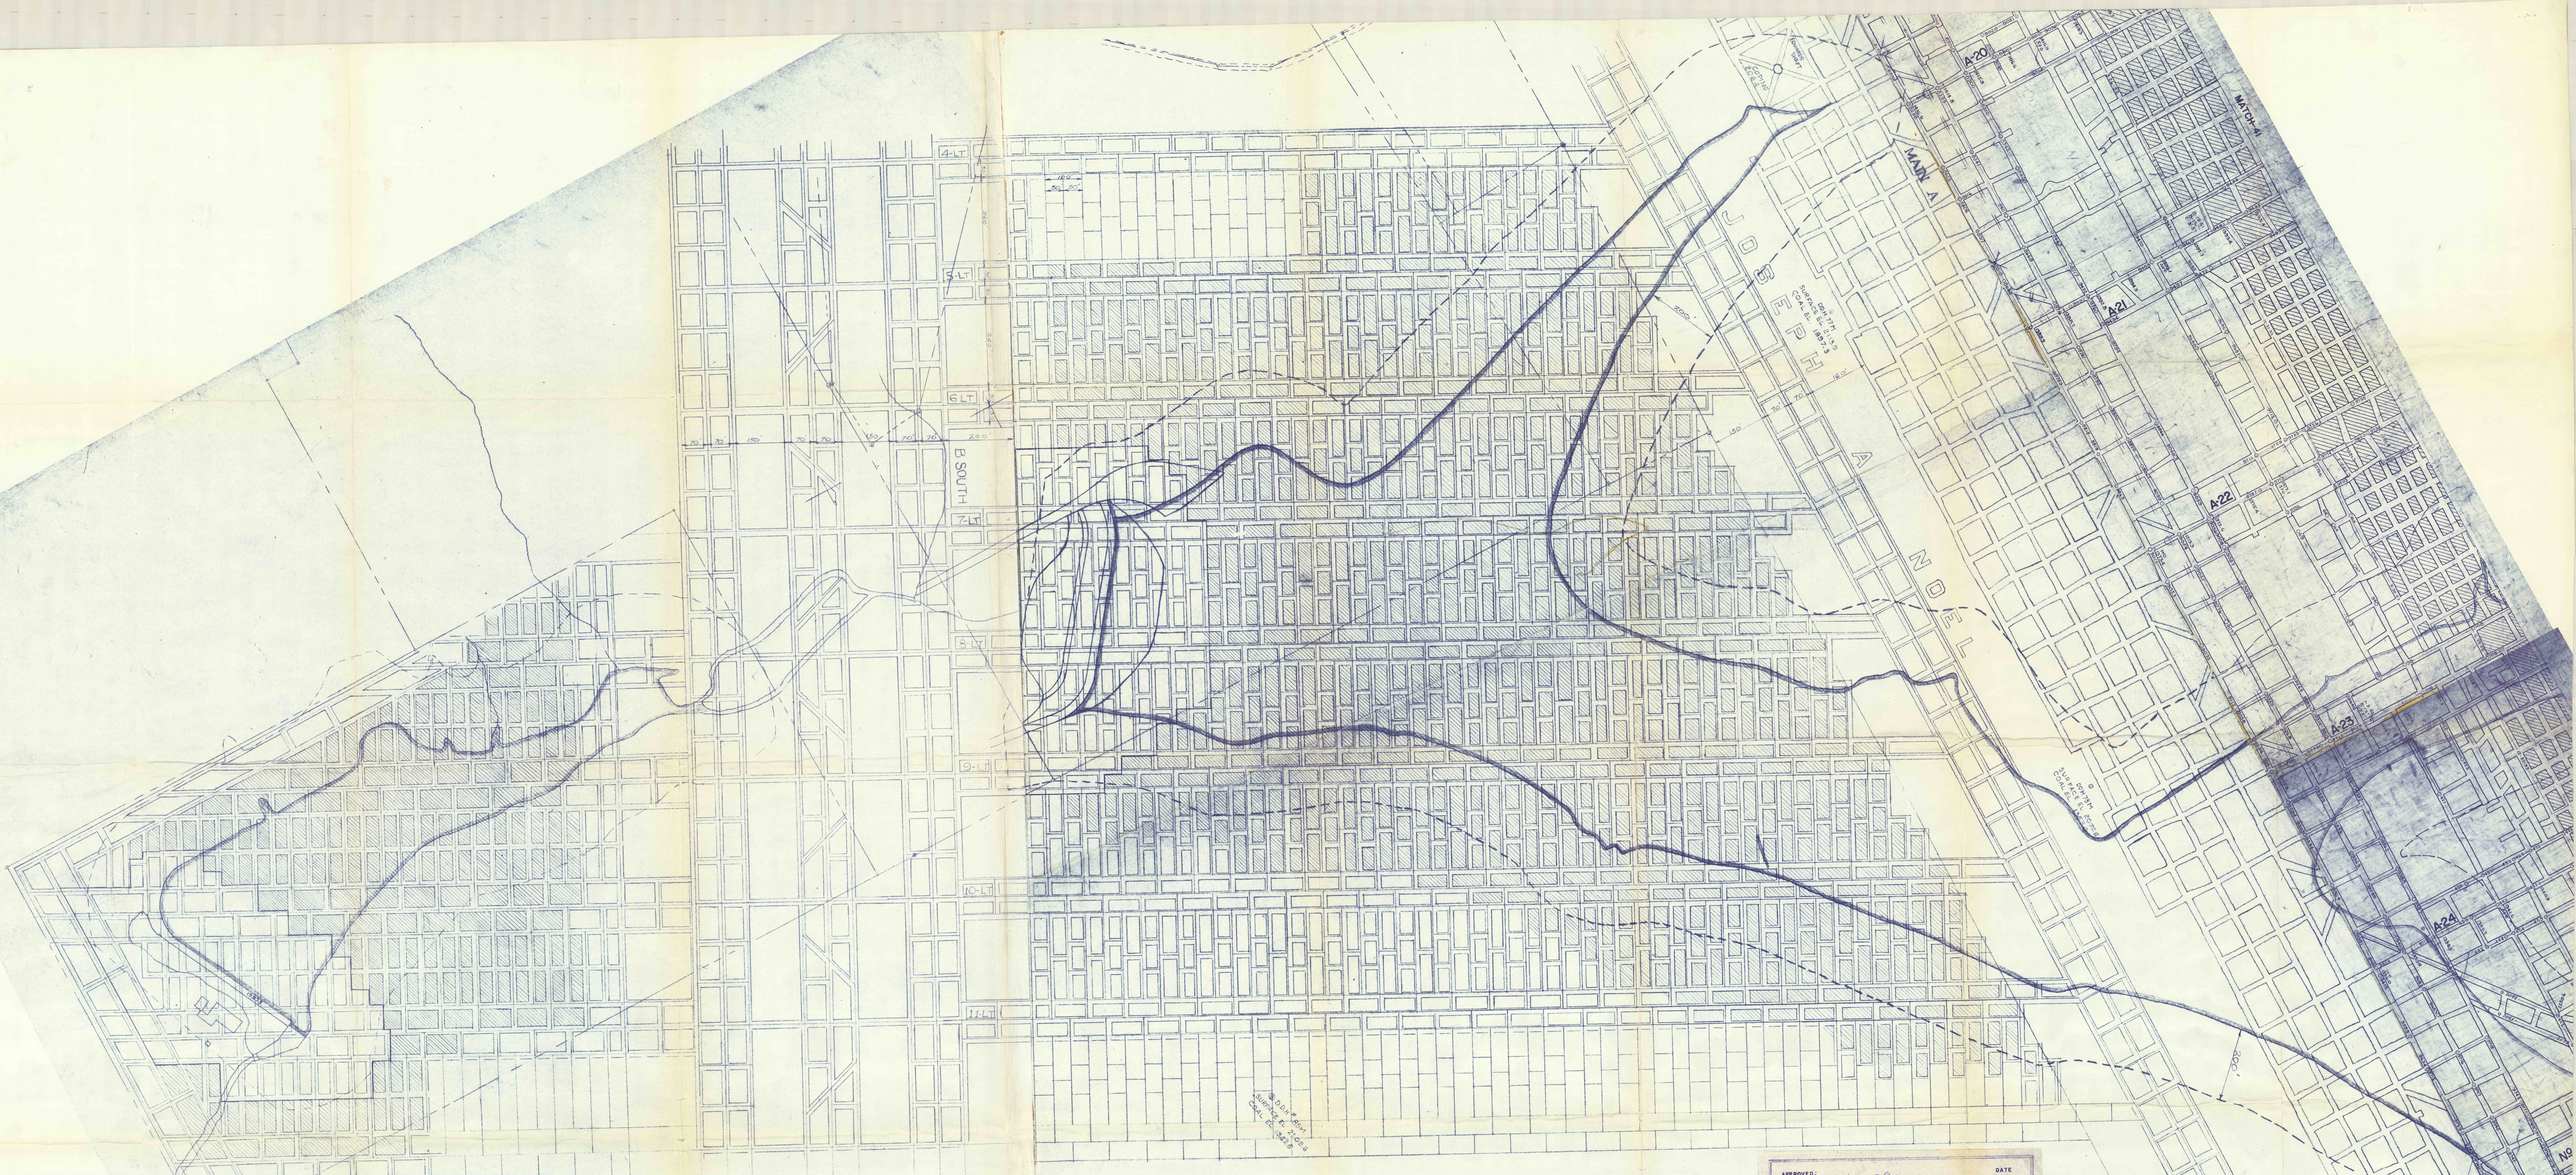

TOTAL FLOODED AREA 80 ACRES
LENGTH OF DAM 600 FT.
LOW POINT IN RESERVOIR 2000
SPILLWAY ELEVATION 2030
MAX. WATER ELEVATION 2024
TOP OF DAM 2028
CAPACITY OF RESERVOIR-400,000,000 GAL.

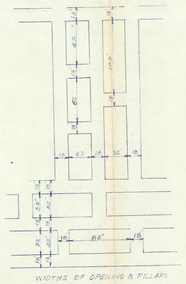

		DATE
APPROVED:	Miller S. Coleman REGISTERED PROFESSIONAL ENGINEER AND DIVISION ENGINEER FOR OWNER AND OPERATOR.	1-11-62
	Miller S. Coleman SECRETARY OF MINES AND MINERAL INDUSTRIES	1-11-62
	[illegible] DEPUTY SECY. OF MINES AND MINERAL INDUSTRIES	1-9-62
	William P. Kelly DEPARTMENT ENGINEER	1-9-62
	Raymond Lowe STATE INSPECTOR	1-9-62

Miller S. Coleman REGISTERED PROFESSIONAL ENGINEER OF THE STATE OF PENNSYLVANIA, DO HEREBY CERTIFY THAT MAPS MD-32-1940 AND MD-32-1940A ARE TRUE AND CORRECT COPIES OF THE ORIGINAL MAP OF THE MINE AND THAT TO THE BEST OF MY KNOWLEDGE THE ORIGINAL MAP IS A TRUE AND CORRECT COPY OF THAT SECTION OF THE MINE.

COMMONWEALTH OF PENNSYLVANIA
PROFESSIONAL ENGINEER
WM. R. KELLY
LICENSE No. 1000

MAP OF

PROPOSED MINE WORKINGS

MINE 32, BETHLEHEM MINES CORPORATION

IN RELATION TO

PRESENT AND PROPOSED WATER RESERVOIRS

EBENSBURG BOROUGH

SCALE 1"=100' MD-32-1940 DECEMBER 4, 1961