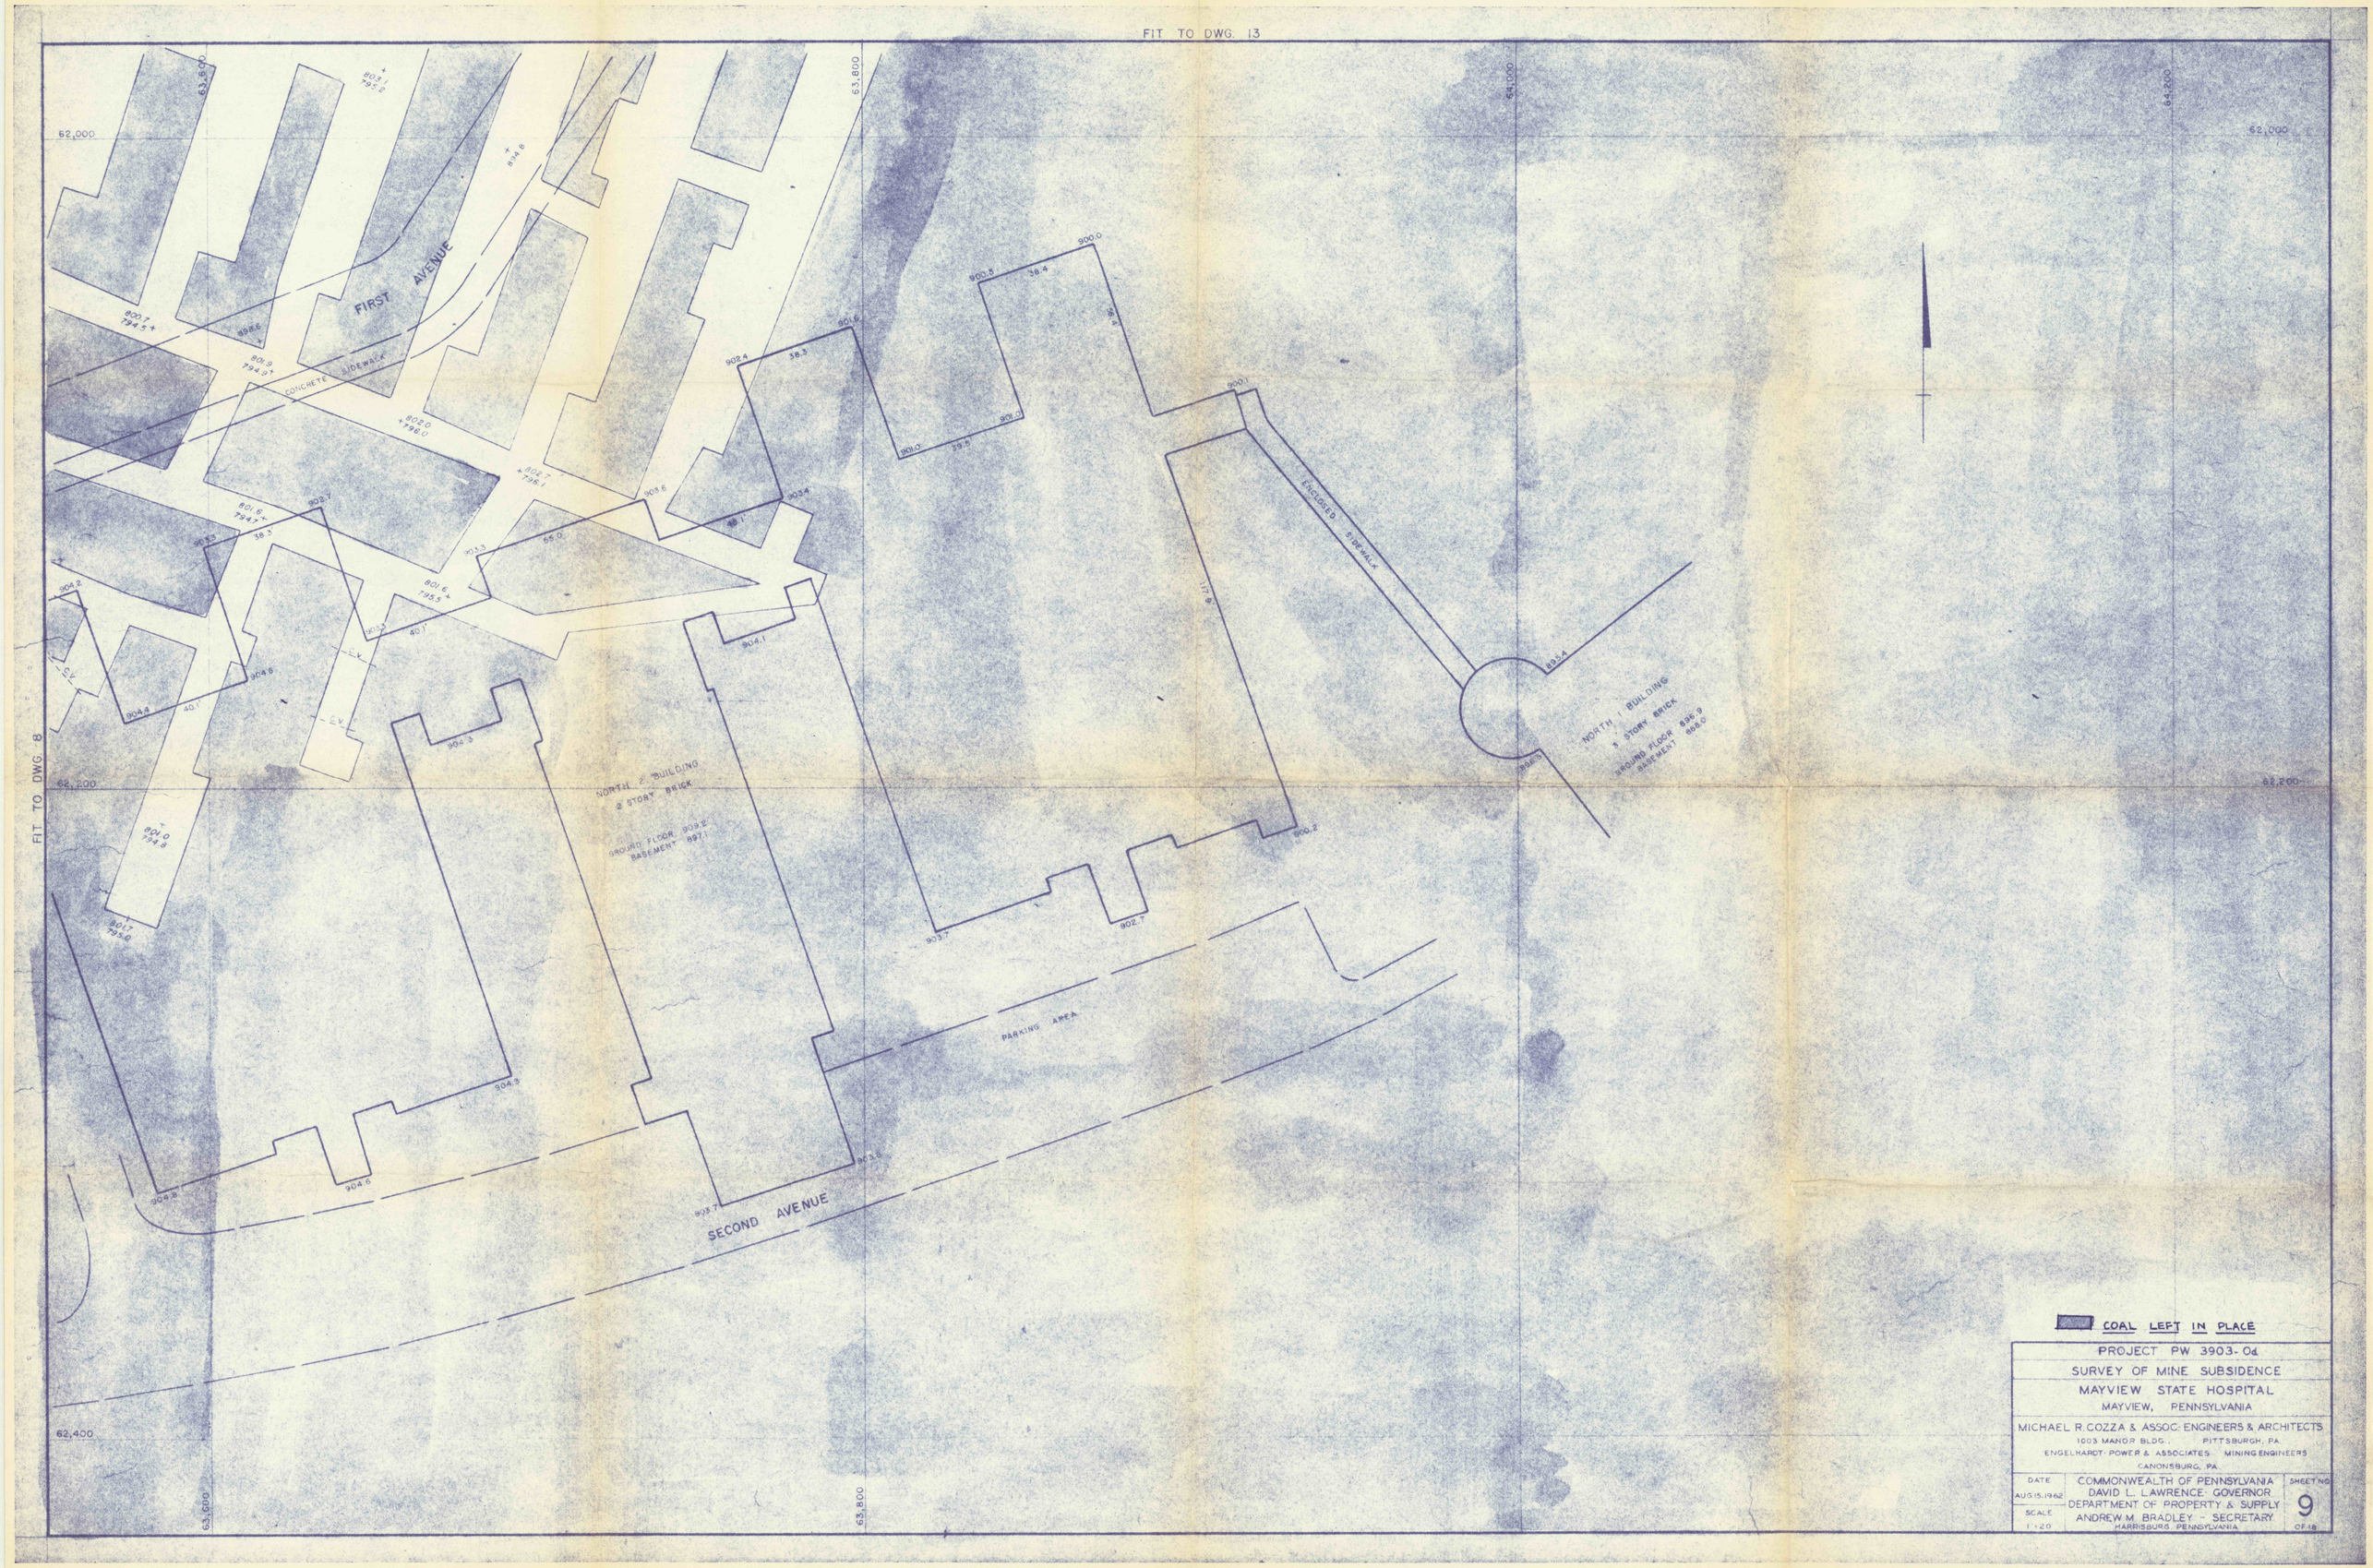
FIT TO DWG. 13
FIT TO DWG 8
FIRST AVENUE
CONCRETE SIDEWALK
ENCLOSED SIDEWALK
NORTH 1 BUILDING
1 STORY BRICK
GROUND FLOOR 896.9
BASEMENT 886.0
NORTH 2 BUILDING
2 STORY BRICK
GROUND FLOOR 903.2
BASEMENT 897.1
PARKING AREA
SECOND AVENUE
62,000
62,200
62,400
63,600
63,800
64,000
64,200
COAL LEFT IN PLACE
PROJECT PW 3903-Od
SURVEY OF MINE SUBSIDENCE
MAYVIEW STATE HOSPITAL
MAYVIEW, PENNSYLVANIA
MICHAEL R. COZZA & ASSOC. ENGINEERS & ARCHITECTS
1003 MANOR BLDG., PITTSBURGH, PA.
ENGELHARDT-POWER & ASSOCIATES MINING ENGINEERS
CANONSBURG, PA.
DATE
AUG 15, 1962
SCALE
1"=20'
COMMONWEALTH OF PENNSYLVANIA
DAVID L. LAWRENCE - GOVERNOR
DEPARTMENT OF PROPERTY & SUPPLY
ANDREW M. BRADLEY - SECRETARY
HARRISBURG, PENNSYLVANIA
SHEET NO.
9
OF 18