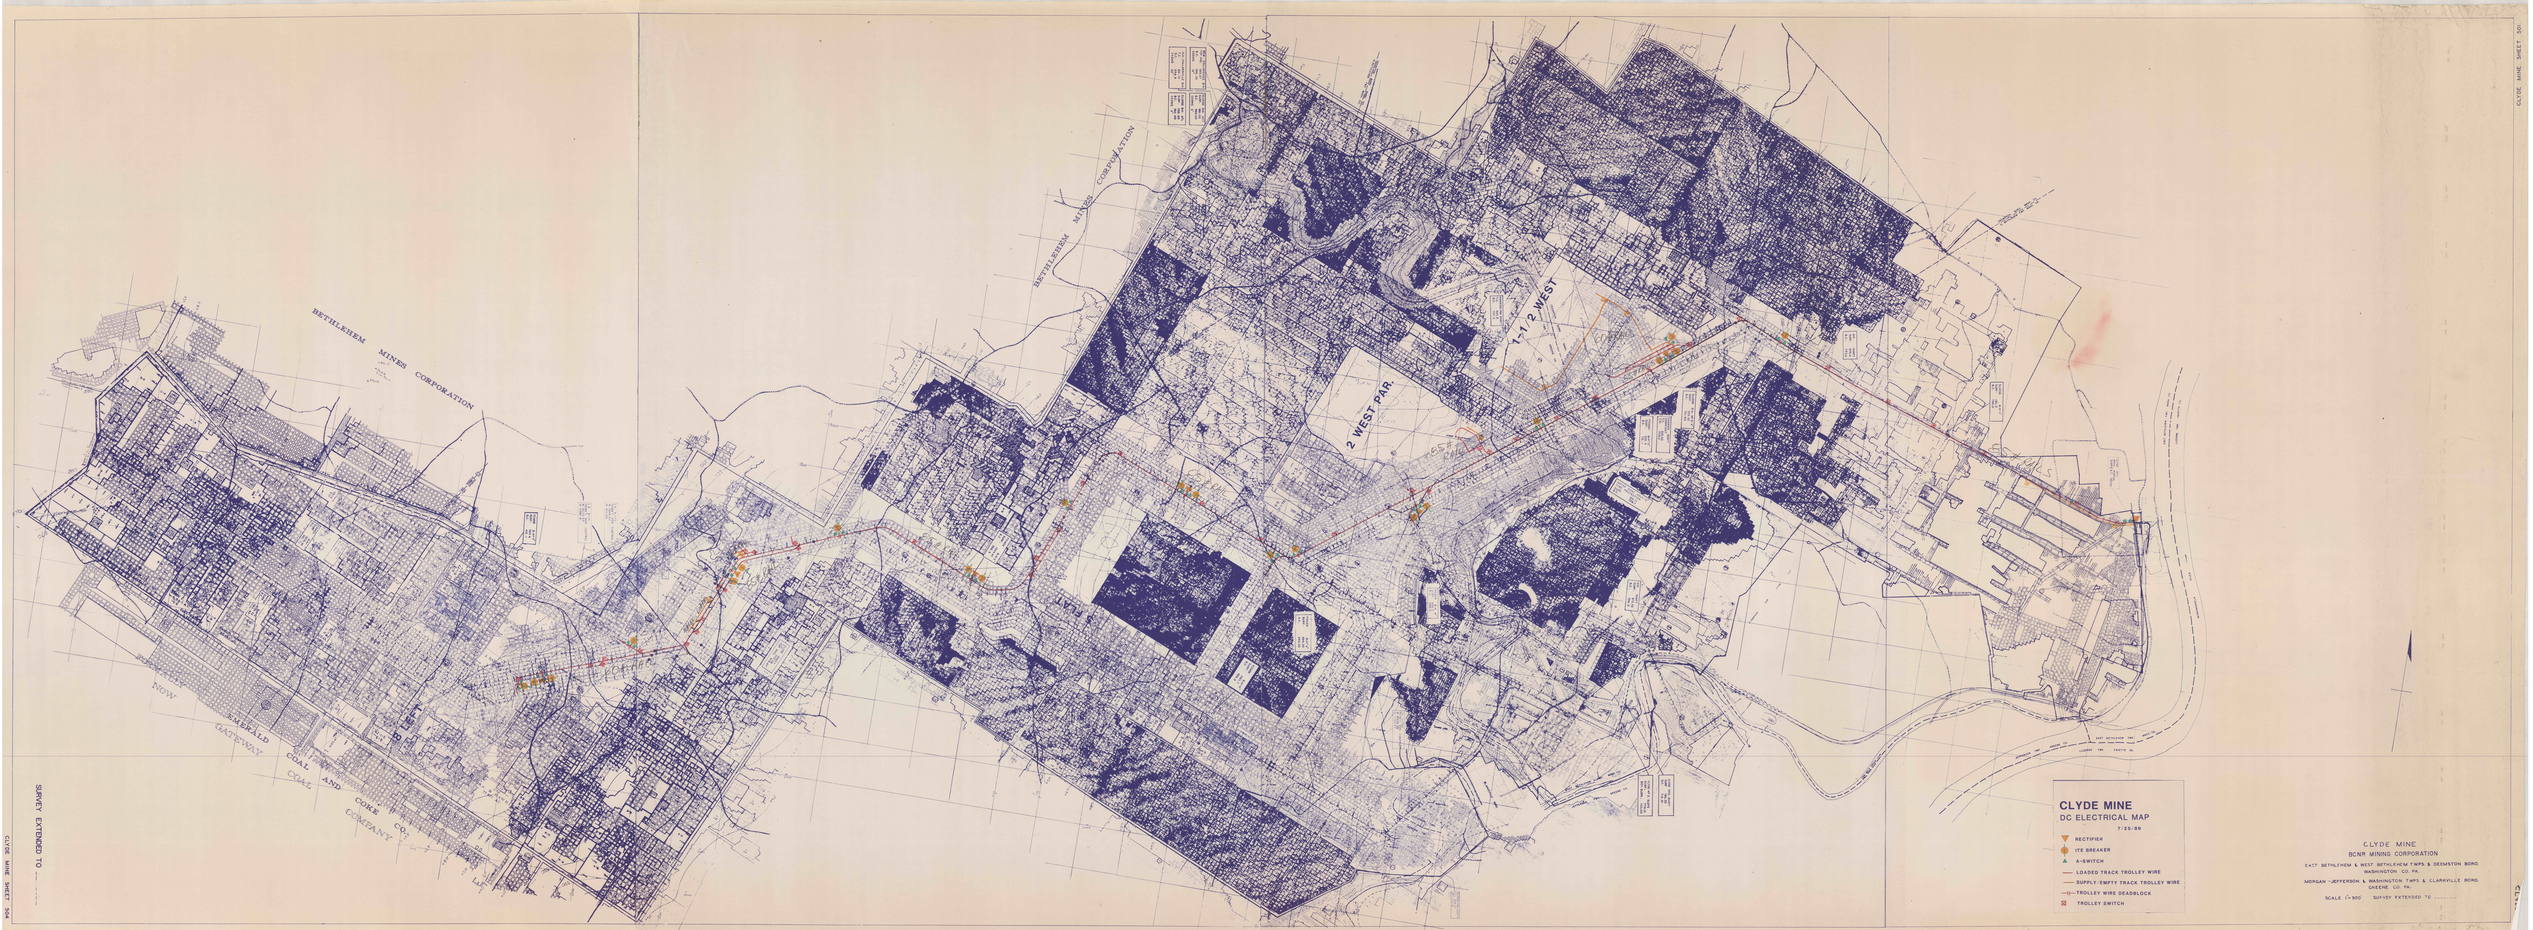

BETHLEHEM MINES CORPORATION
BETHLEHEM MINES CORPORATION
NEW EMERALD GATEWAY COAL AND COKE CO. COMPANY
2 WEST PAR.
1-1/2 WEST
3 PLANT
CLYDE MINE
DC ELECTRICAL MAP
7/25/96
RECTIFIER
ITE BREAKER
A-SWITCH
LOADED TRACK TROLLEY WIRE
SUPPLY-EMPTY TRACK TROLLEY WIRE
TROLLEY WIRE DEADBLOCK
TROLLEY SWITCH
CLYDE MINE
BCNR MINING CORPORATION
EAST BETHLEHEM & WEST BETHLEHEM TWPS & DEEMSTON BORO
WASHINGTON CO. PA
MORGAN - JEFFERSON & WASHINGTON TWPS & CLARKVILLE BORO
GREENE CO. PA.
SCALE 1"=500' SURVEY EXTENDED TO .....
SURVEY EXTENDED TO .....
CLYDE MINE SHEET 304
CLYDE MINE SHEET 305