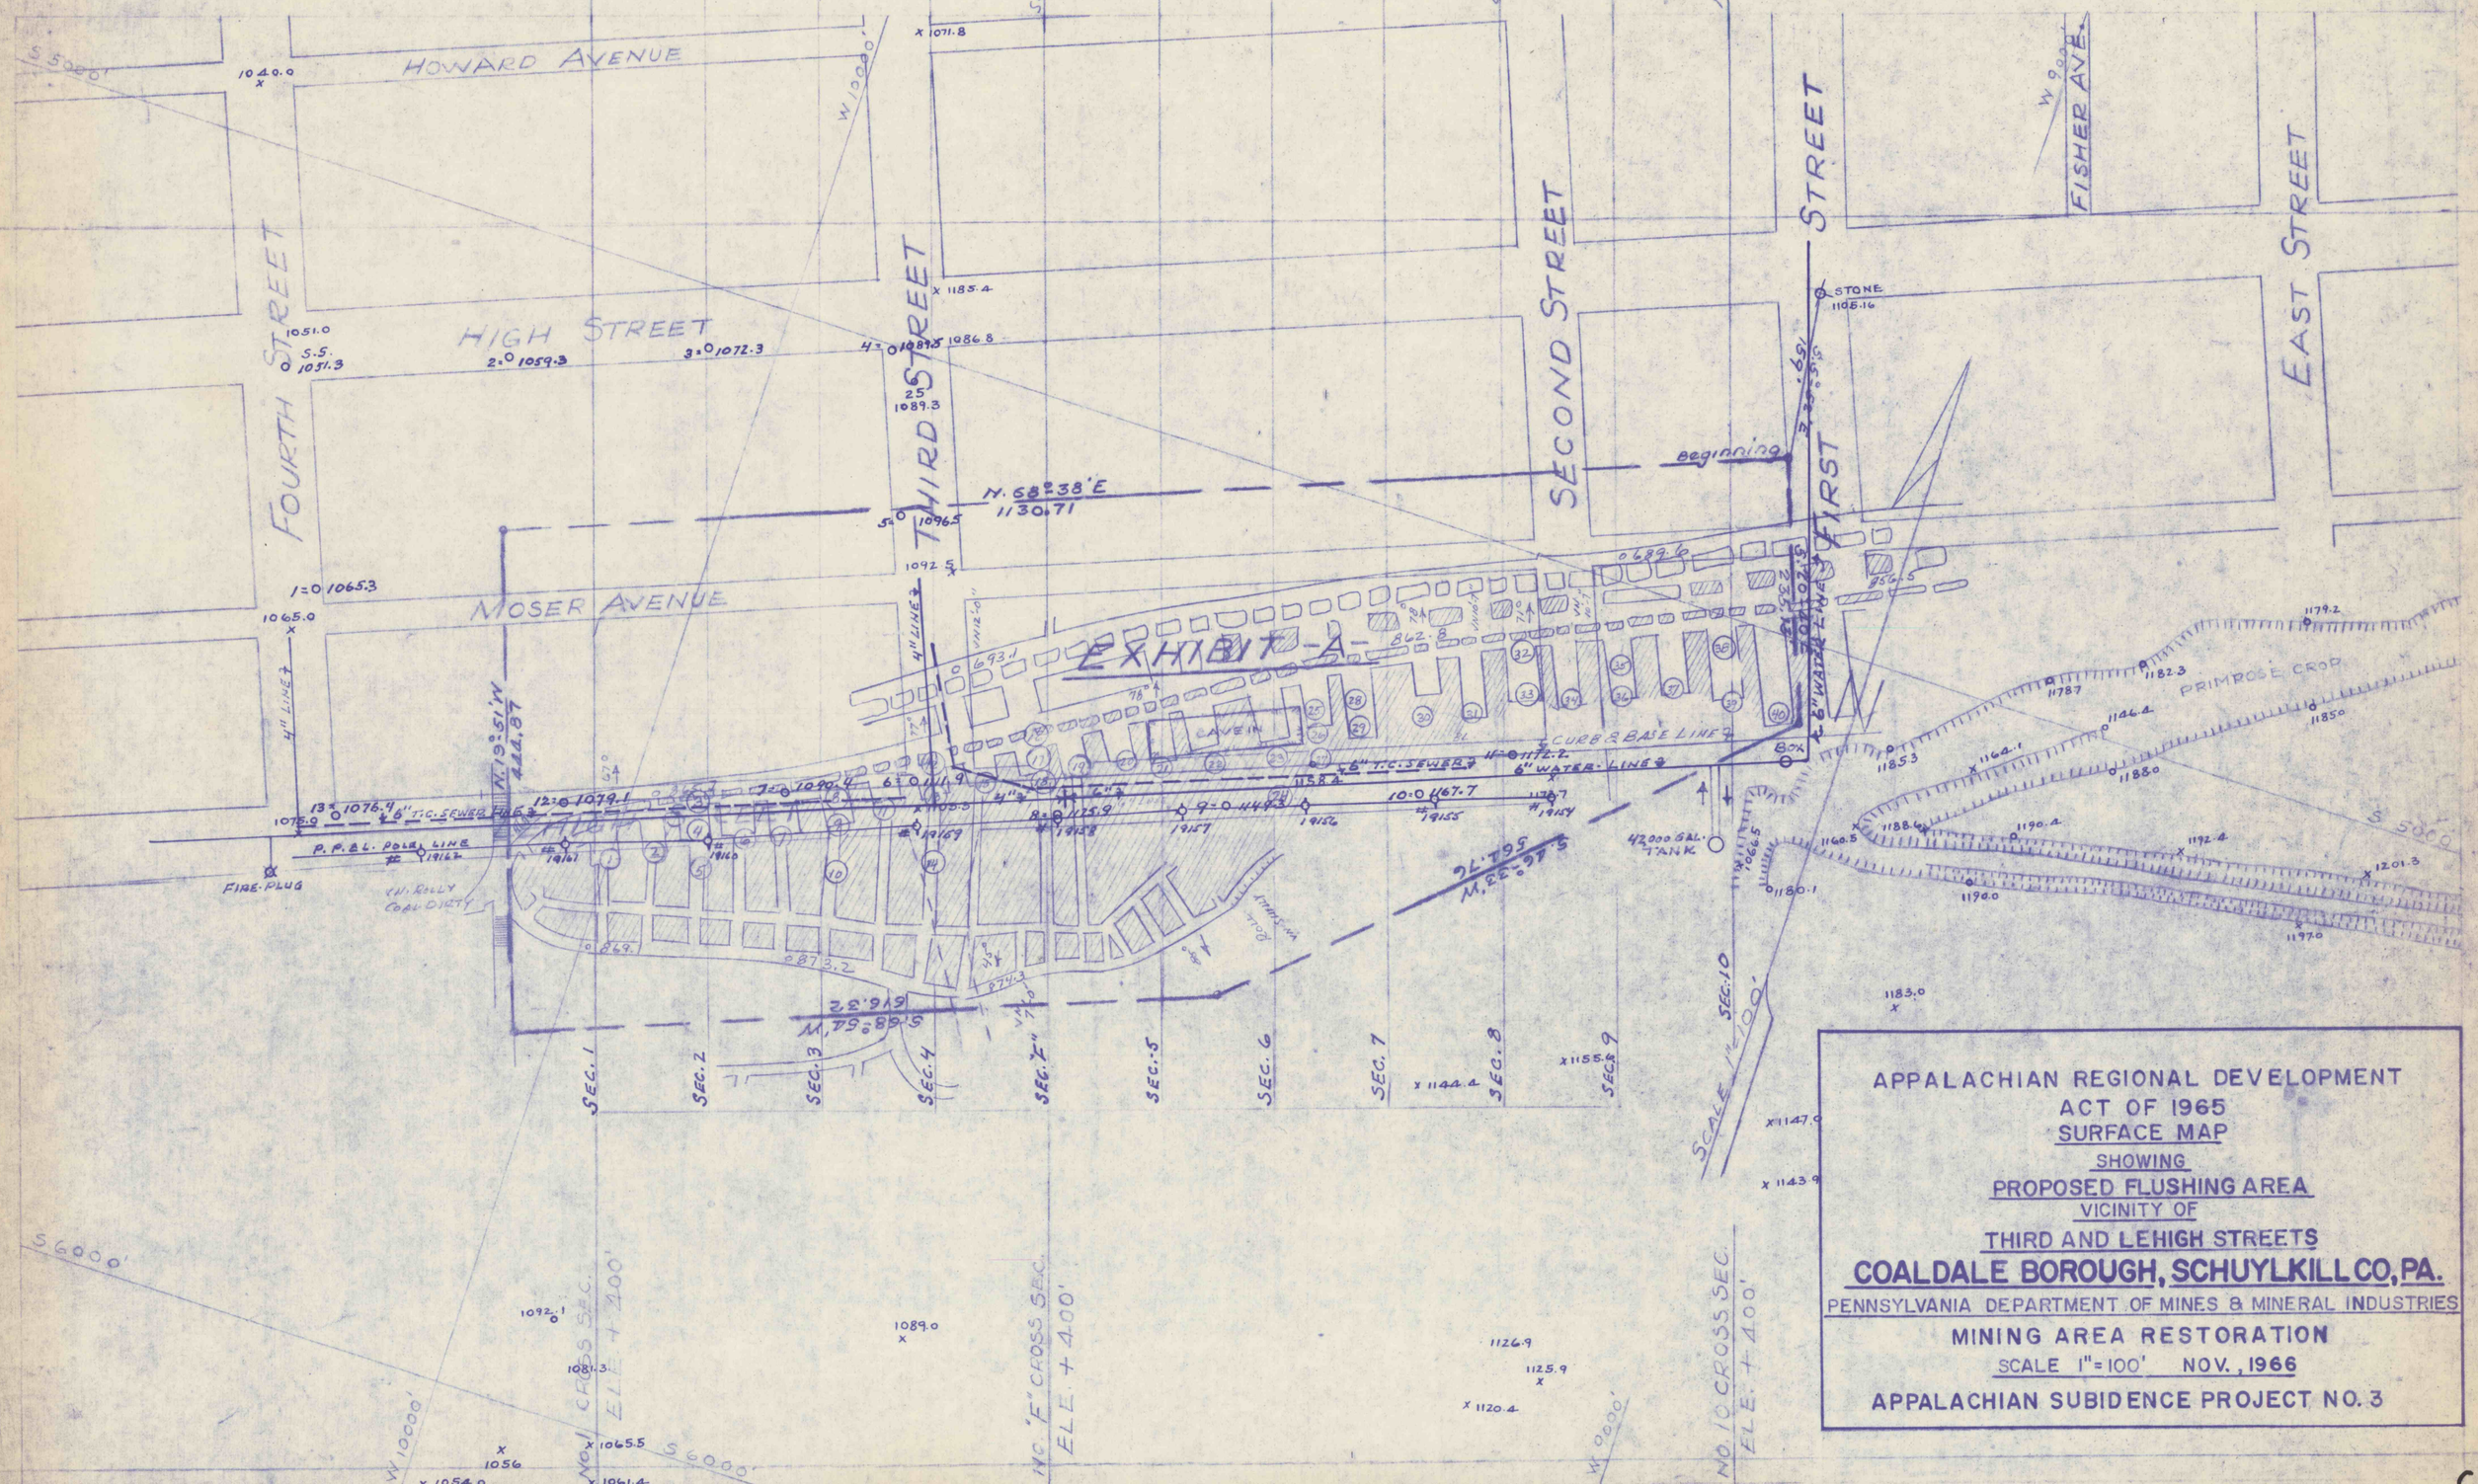
HOWARD AVENUE
HIGH STREET
MOSER AVENUE
FOURTH STREET
THIRD STREET
SECOND STREET
FIRST STREET
FISHER AVE.
EAST STREET
PRIMROSE CROP
EXHIBIT -A-
N. 58°-38' E
1130.71
Beginning
STONE
CURB & BASE LINE
6" T.C. SEWER
6" WATER LINE
P.P.&L. POLE LINE
FIRE-PLUG
42,000 GAL. TANK
CAVEIN
SEC. 1
SEC. 2
SEC. 3
SEC. 4
SEC. 5
SEC. 6
SEC. 7
SEC. 8
SEC. 9
SEC. 10
SCALE 1"=100'
NO. 1 CROSS SEC. ELE. + 400'
NO. "E" CROSS SEC. ELE. + 400'
NO. 10 CROSS SEC. ELE. + 400'
APPALACHIAN REGIONAL DEVELOPMENT
ACT OF 1965
SURFACE MAP
SHOWING
PROPOSED FLUSHING AREA
VICINITY OF
THIRD AND LEHIGH STREETS
COALDALE BOROUGH, SCHUYLKILL CO, PA.
PENNSYLVANIA DEPARTMENT OF MINES & MINERAL INDUSTRIES
MINING AREA RESTORATION
SCALE 1"=100' NOV., 1966
APPALACHIAN SUBIDENCE PROJECT NO. 3