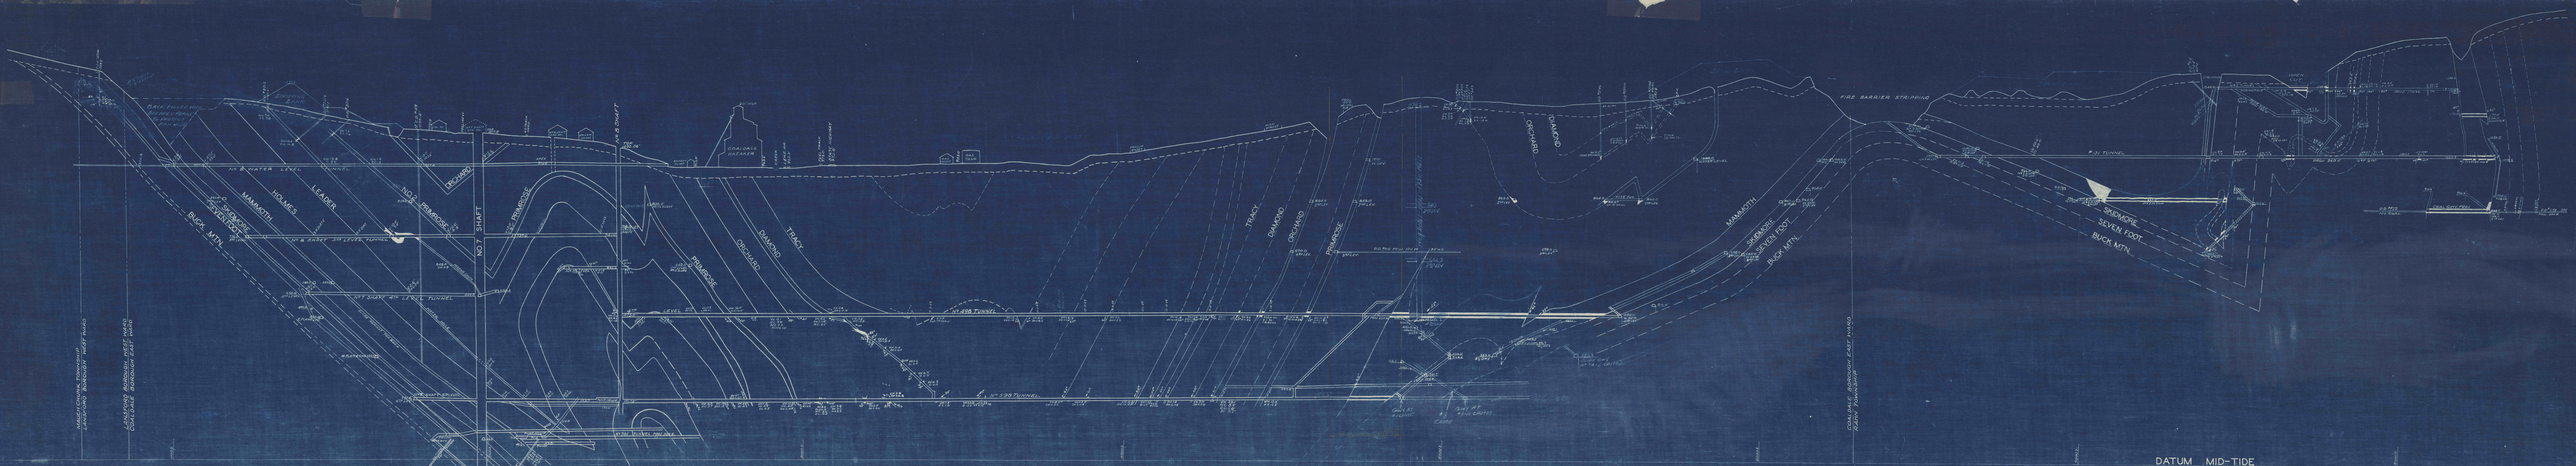

No 8 WATER LEVEL TUNNEL
BACK FILLED WITH BREAKER REFUSE TO PROTECT FAN HOLE
STRIPPING BANK
No 7 SHAFT ENG. HO.
No 8 SHAFT ENG. HO.
BOILER HOUSE
No 8 SHAFT
TOP 1032.06'
201' HIGH
COALDALE BREAKER
ROTARY DUMP
CREEK
L.&N.E. R.R.
FUEL TRACK 973.0'
STATE HIGHWAY 973.0'
GAS HOUSE
GAS TANK
PHILLIP STREET
HIGH STREET
SKIDMORE
SEVEN FOOT
BUCK MTN.
MAMMOTH
HOLMES
LEADER
NO. 2 PRIMROSE
ORCHARD
NO. 7 SHAFT
PRIMROSE
DIAMOND
TRACY
No 8 SHAFT 3RD LEVEL TUNNEL
No 7 SHAFT 4TH LEVEL TUNNEL
SLOPE AGAINST TOP ROCK
WATER HOLE
PROVING CHUTE
4TH LEVEL
No 7 SHAFT 6TH LEVEL
PUMP HOUSE
SUMP
No 701 TUNNEL PROJ. 500 E.
SUMP -159.0
ROCK GWY.
No 498 TUNNEL
No 598 TUNNEL
D.D. 905 PROJ. 100 W.
GWY AT #1 CHUTE
#8 CHUTE
GWY AT #9-10 CHUTES
SLOPE GWY AT #4-5 CHUTES
WATER LEVEL
FIRE BARRIER STRIPPING
SPOIL BANK
#131 TUNNEL
PROJ. 350' E
No 2 TUNNEL
SPRINGDALE
OPEN CUT
STRIPPING
COAL GWY. PROJ.
No COAL
D.D. #922
D.D. #2198
MAUCH CHUNK TOWNSHIP
LANSFORD BOROUGH WEST WARD
LANSFORD BOROUGH WEST WARD
COALDALE BOROUGH EAST WARD
COALDALE BOROUGH EAST WARD
RAHN TOWNSHIP
1000 S.
3000 S.
4000 S.
5000 S.
6000 S.
7000 S.
8000 S.
DATUM MID-TIDE

.:. SOUTHERN FIELD .:.

CROSS SECTION "E"

50' W. OF NO. 8 SHAFT COALDALE
1870' W. OF NO. 9 SHAFT COLL'Y.

LANSFORD PA.
JUNE 1936
SCALE 1"=100'
D.C. HELMS
MIN. ENGR.

RAHN Twp. SCHUYLKILL Co.,
LANSFORD, PA., Lehigh NAVIGATION
.EAST-WARD.. COAL Co.,