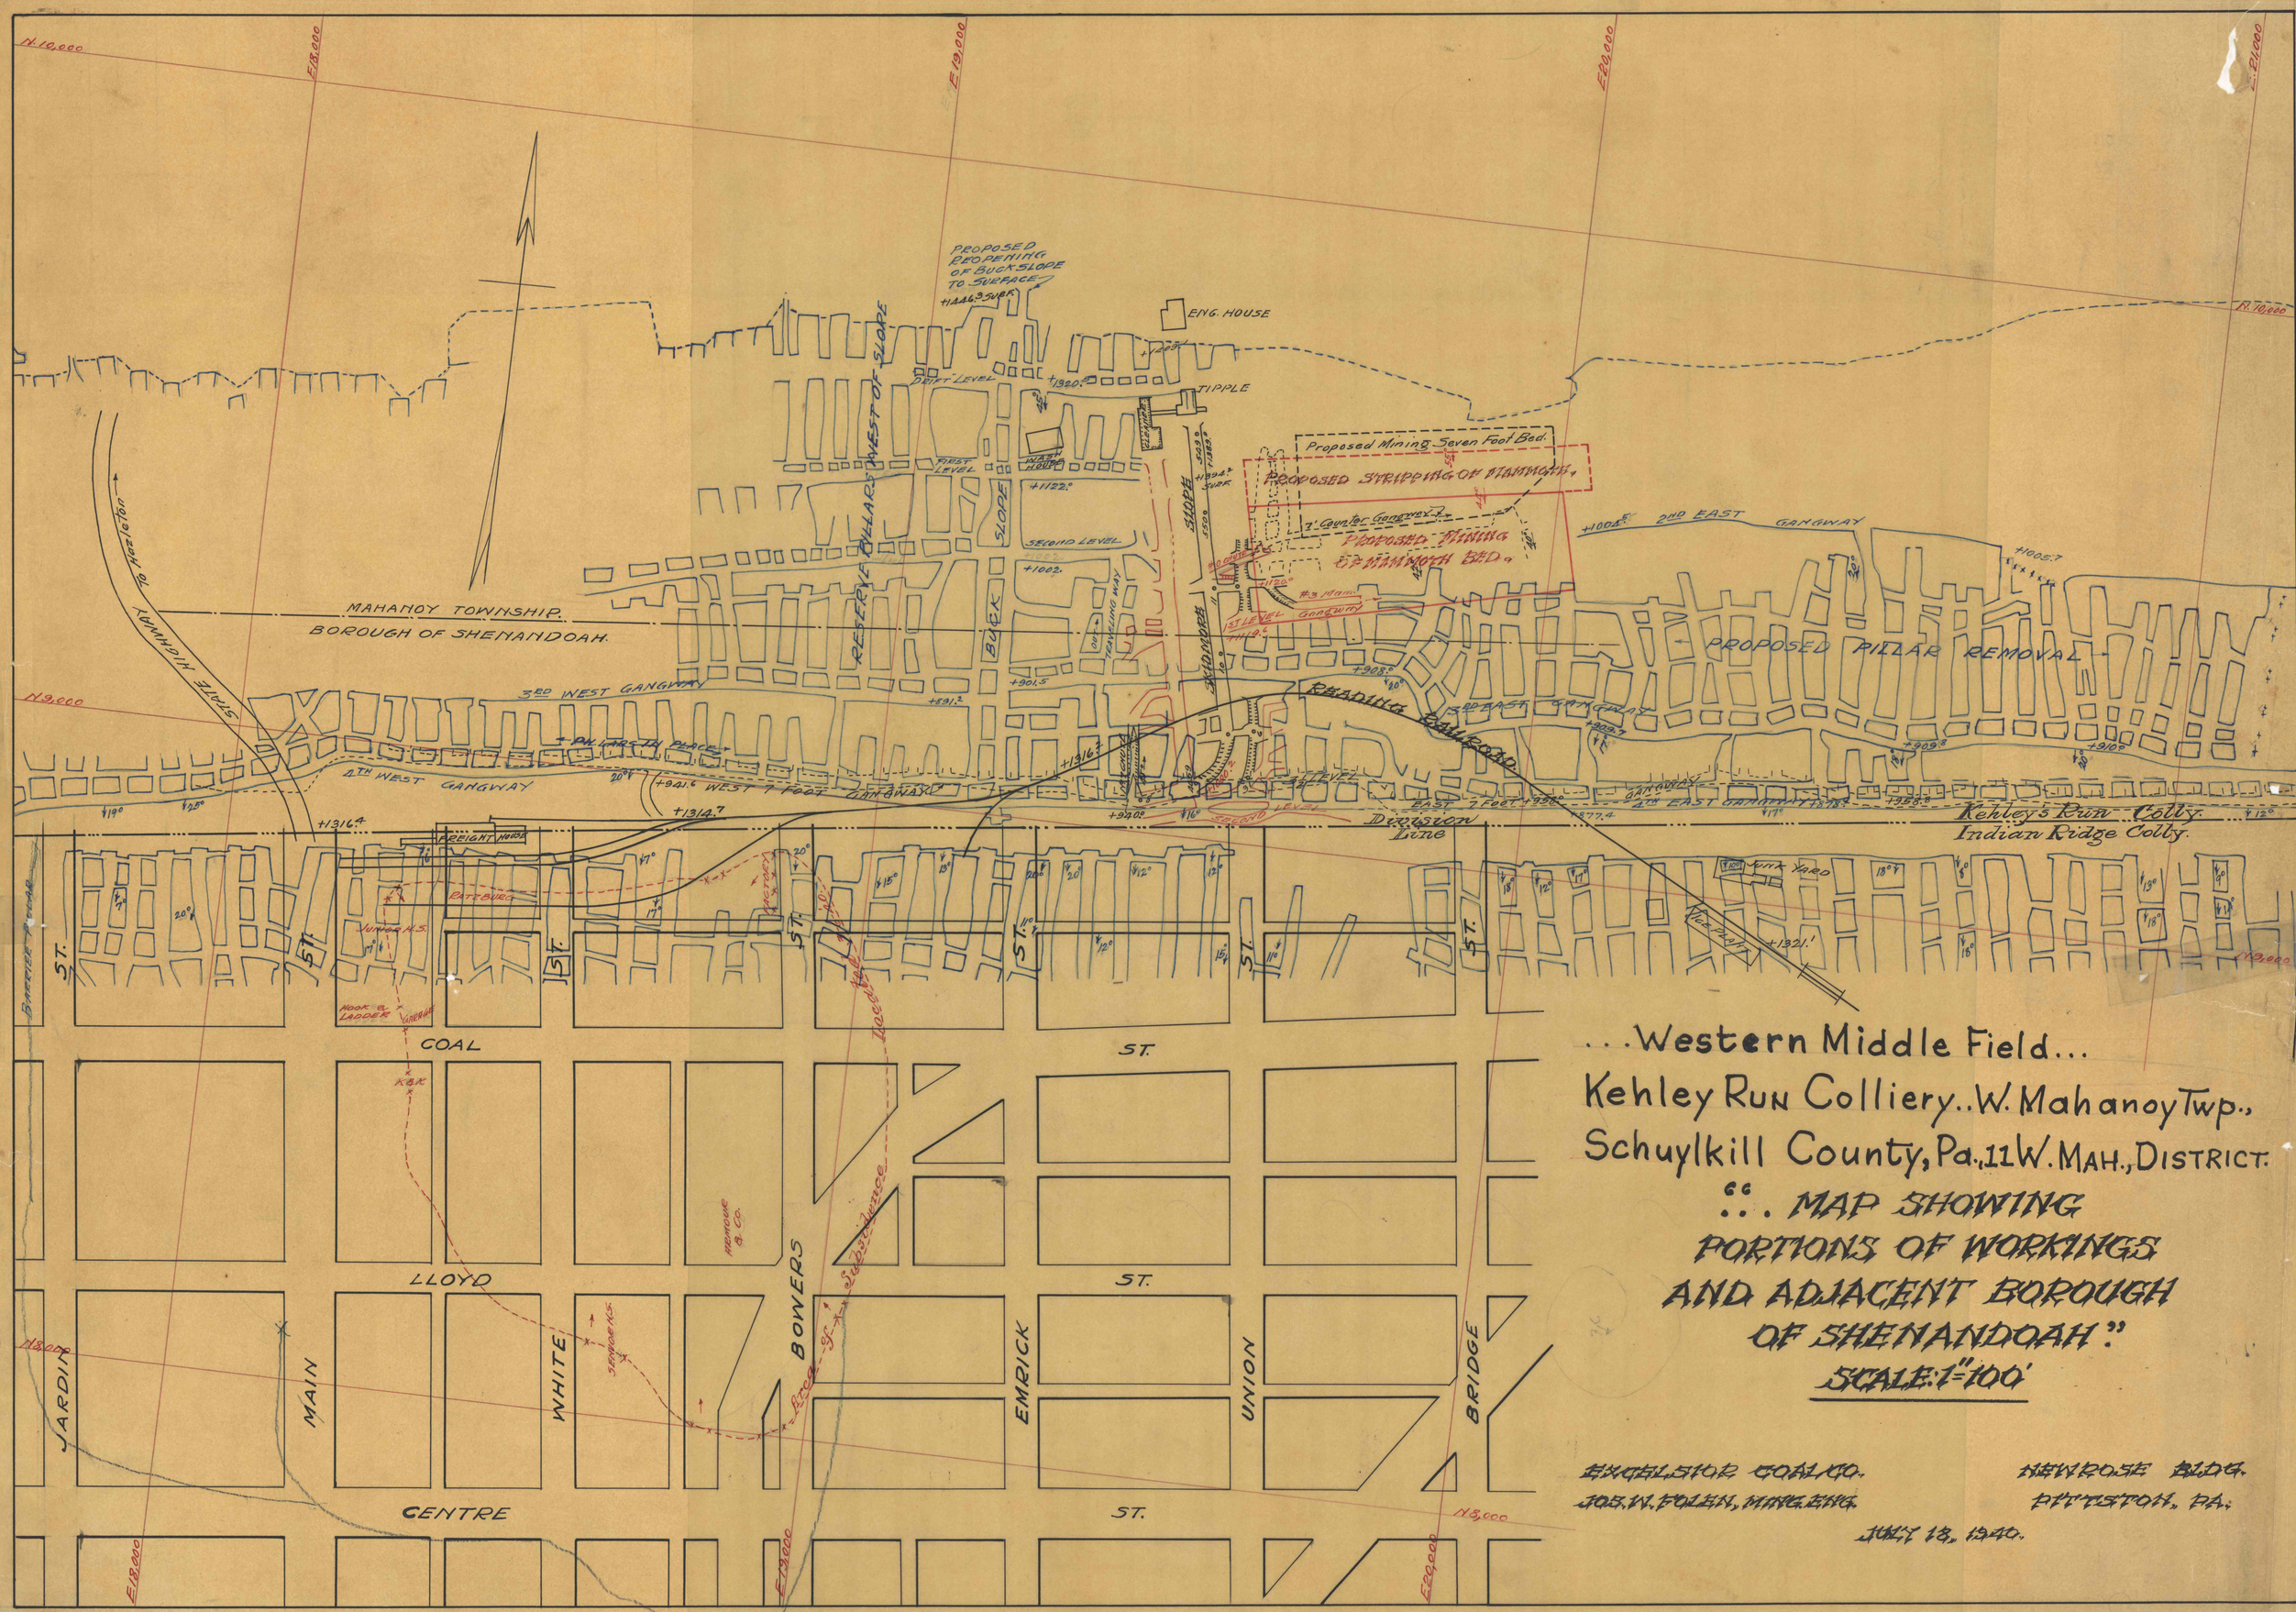
...Western Middle Field...
Kehley Run Colliery..W. Mahanoy Twp.,
Schuylkill County, Pa., 11 W. MAH., DISTRICT.
"... MAP SHOWING
PORTIONS OF WORKINGS
AND ADJACENT BOROUGH
OF SHENANDOAH."
SCALE: 1"=100'
EXCELSIOR COAL CO.
JOS. W. FOLEY, MAN. ENG.
NEWROSE BLDG.
PITTSTON, PA.
JULY 18, 1940.
MAHANOY TOWNSHIP.
BOROUGH OF SHENANDOAH.
STATE HIGHWAY TO HAZLETON
PROPOSED REOPENING OF BUCK SLOPE TO SURFACE
ENG. HOUSE
TIPPLE
DRIFT LEVEL
FIRST LEVEL
SECOND LEVEL
WASH HOUSE
BUCK SLOPE
SLOPE
RESERVE PILLAR WEST OF SLOPE
Proposed Mining Seven Foot Bed.
PROPOSED STRIPPING OF MAMMOTH.
7' Counter Gangway
PROPOSED MINING OF MAMMOTH BED.
#3 Main Gangway
3rd LEVEL
2ND EAST GANGWAY
PROPOSED PILLAR REMOVAL
3RD WEST GANGWAY
READING RAILROAD
5TH EAST GANGWAY
4TH WEST GANGWAY
WEST 7 FOOT GANGWAY
EAST 7 Feet
GANGWAY
4TH EAST GANGWAY
Division Line
Kehley's Run Colly.
Indian Ridge Colly.
FREIGHT HOUSE
PATTERSON
HOOK & LADDER
COAL ST.
LLOYD ST.
CENTRE ST.
JARDIN
MAIN
WHITE
BOWERS
EMRICK
UNION
BRIDGE
Subsidence
Reco. 9F
Lacoe
N.10,000
N.9,000
N.8,000
N.7,000
N.3,000
E.18,000
E.19,000
E.20,000
E.21,000