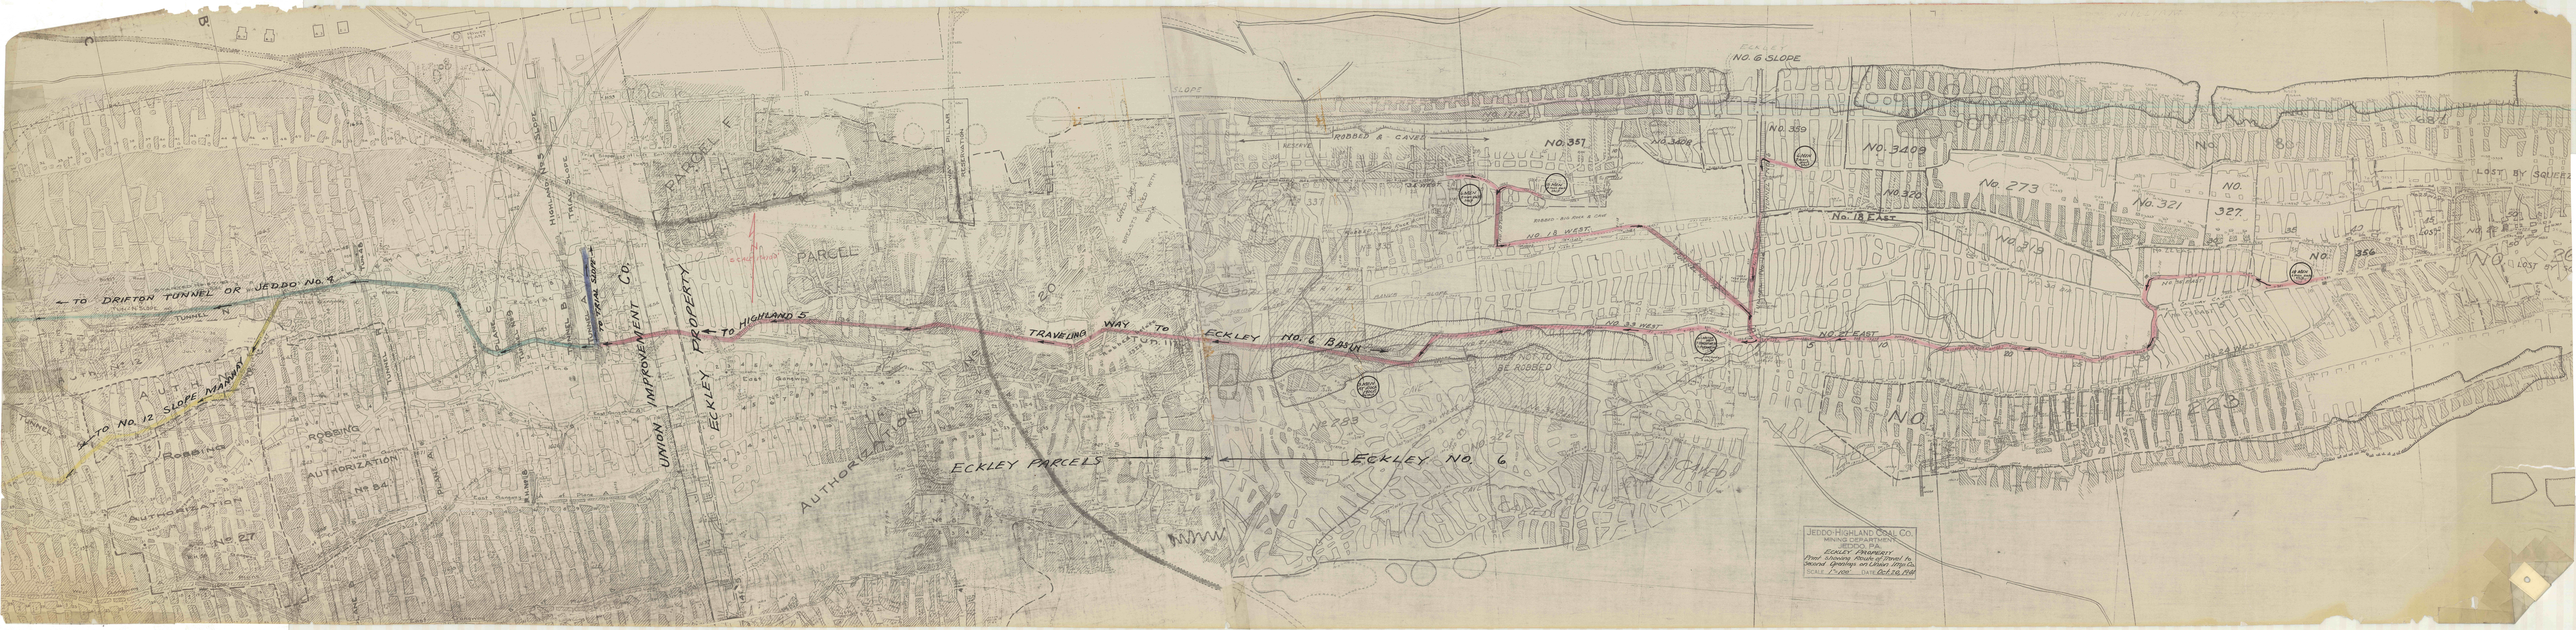
← TO DRIFTON TUNNEL OR JEDDO No. 4
TO No. 12 SLOPE MAINWAY
ROBBING
AUTHORIZATION No. 84
AUTHORIZATION No. 27
UNION IMPROVEMENT CO.
ECKLEY PROPERTY
PARCEL E
PARCEL F
PARCEL
TO HIGHLAND 5
TRAVELING WAY TO ECKLEY No. 6 BASIN
ECKLEY PARCELS
ECKLEY No. 6
AUTHORIZATION
NO. 6 SLOPE
No. 1212
ROBBED & CAVED
RESERVE
No. 357
No. 3408
No. 339
No. 3409
No. 320
No. 273
No. 321
No. 327
No. 356
No. 18 WEST
No. 18 EAST
NOT TO BE ROBBED
LOST BY SQUEEZE
JEDDO-HIGHLAND COAL CO.
MINING DEPARTMENT
ECKLEY PROPERTY
Proof Mainway Route of Travel to Second Openings on Eckley Imp. Co.
SCALE 1"=100' DATE Oct 19, 1948